

PROPRIETARY INFORMATION: THIS DRAWING IS THE PROPERTY OF WSP USA INC. AND IS NOT TO BE LOANED OR REPRODUCED IN ANY WAY WITHOUT THE PERMISSION OF WSP USA INC.

BWC WADES STREAM, LLC

2.0 MW AC GROUND-MOUNT SOLAR PV DEVELOPMENT


190 RIDGE ROAD

WORTHINGTON, MA 01098


SEPTEMBER 23, 2025

LAST REVISED JULY 07, 2026

ISSUED FOR PERMITTING/NOT FOR CONSTRUCTION

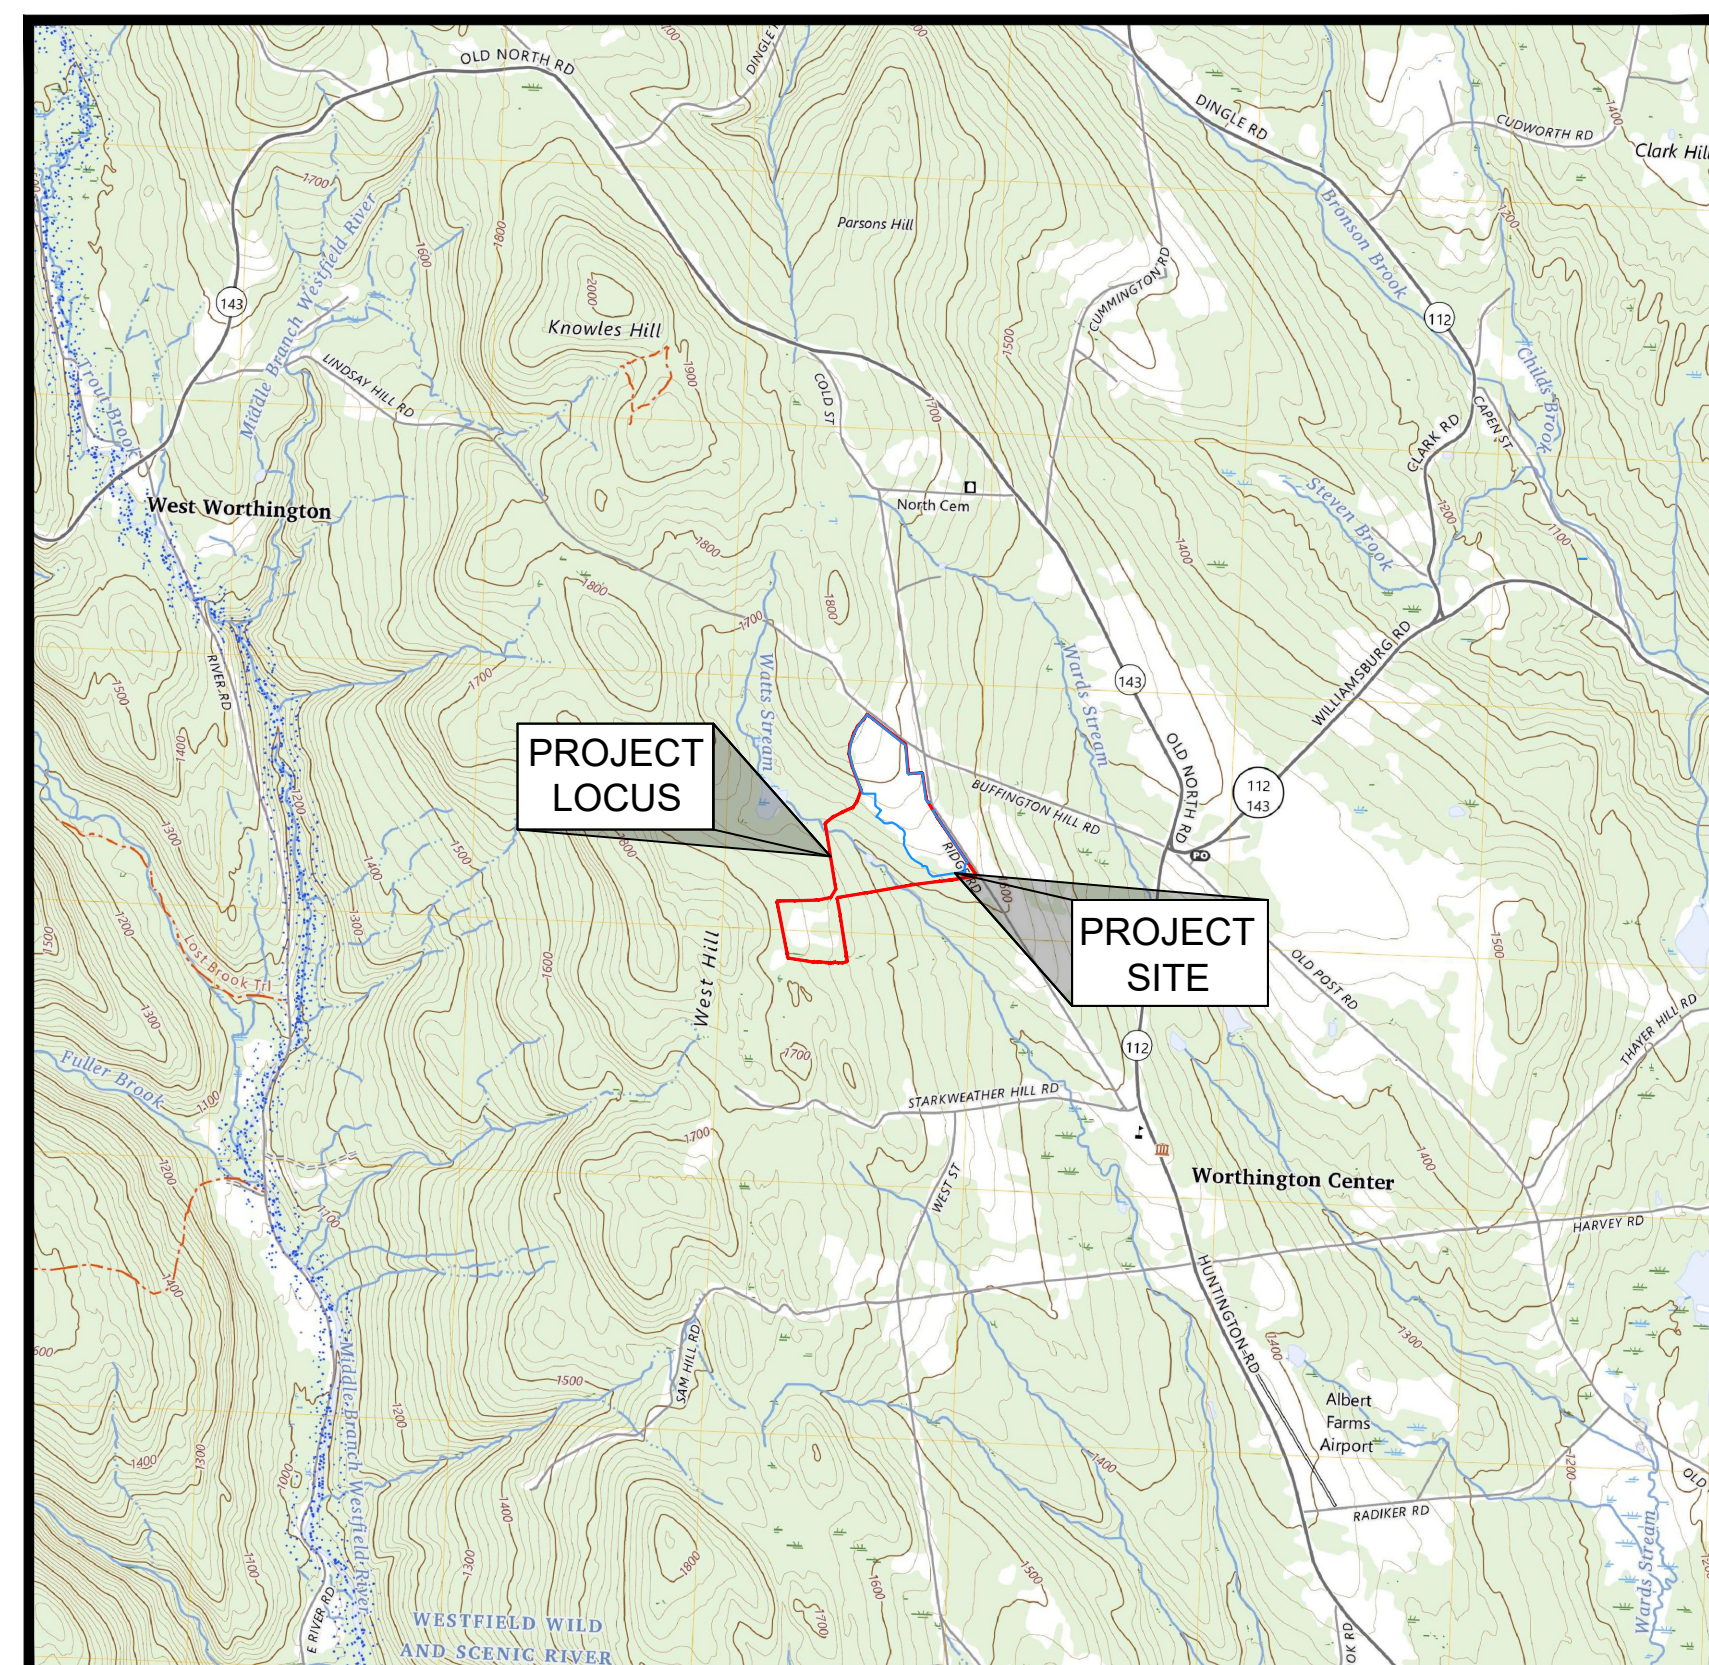

LOCUS MAP
1"=2500'

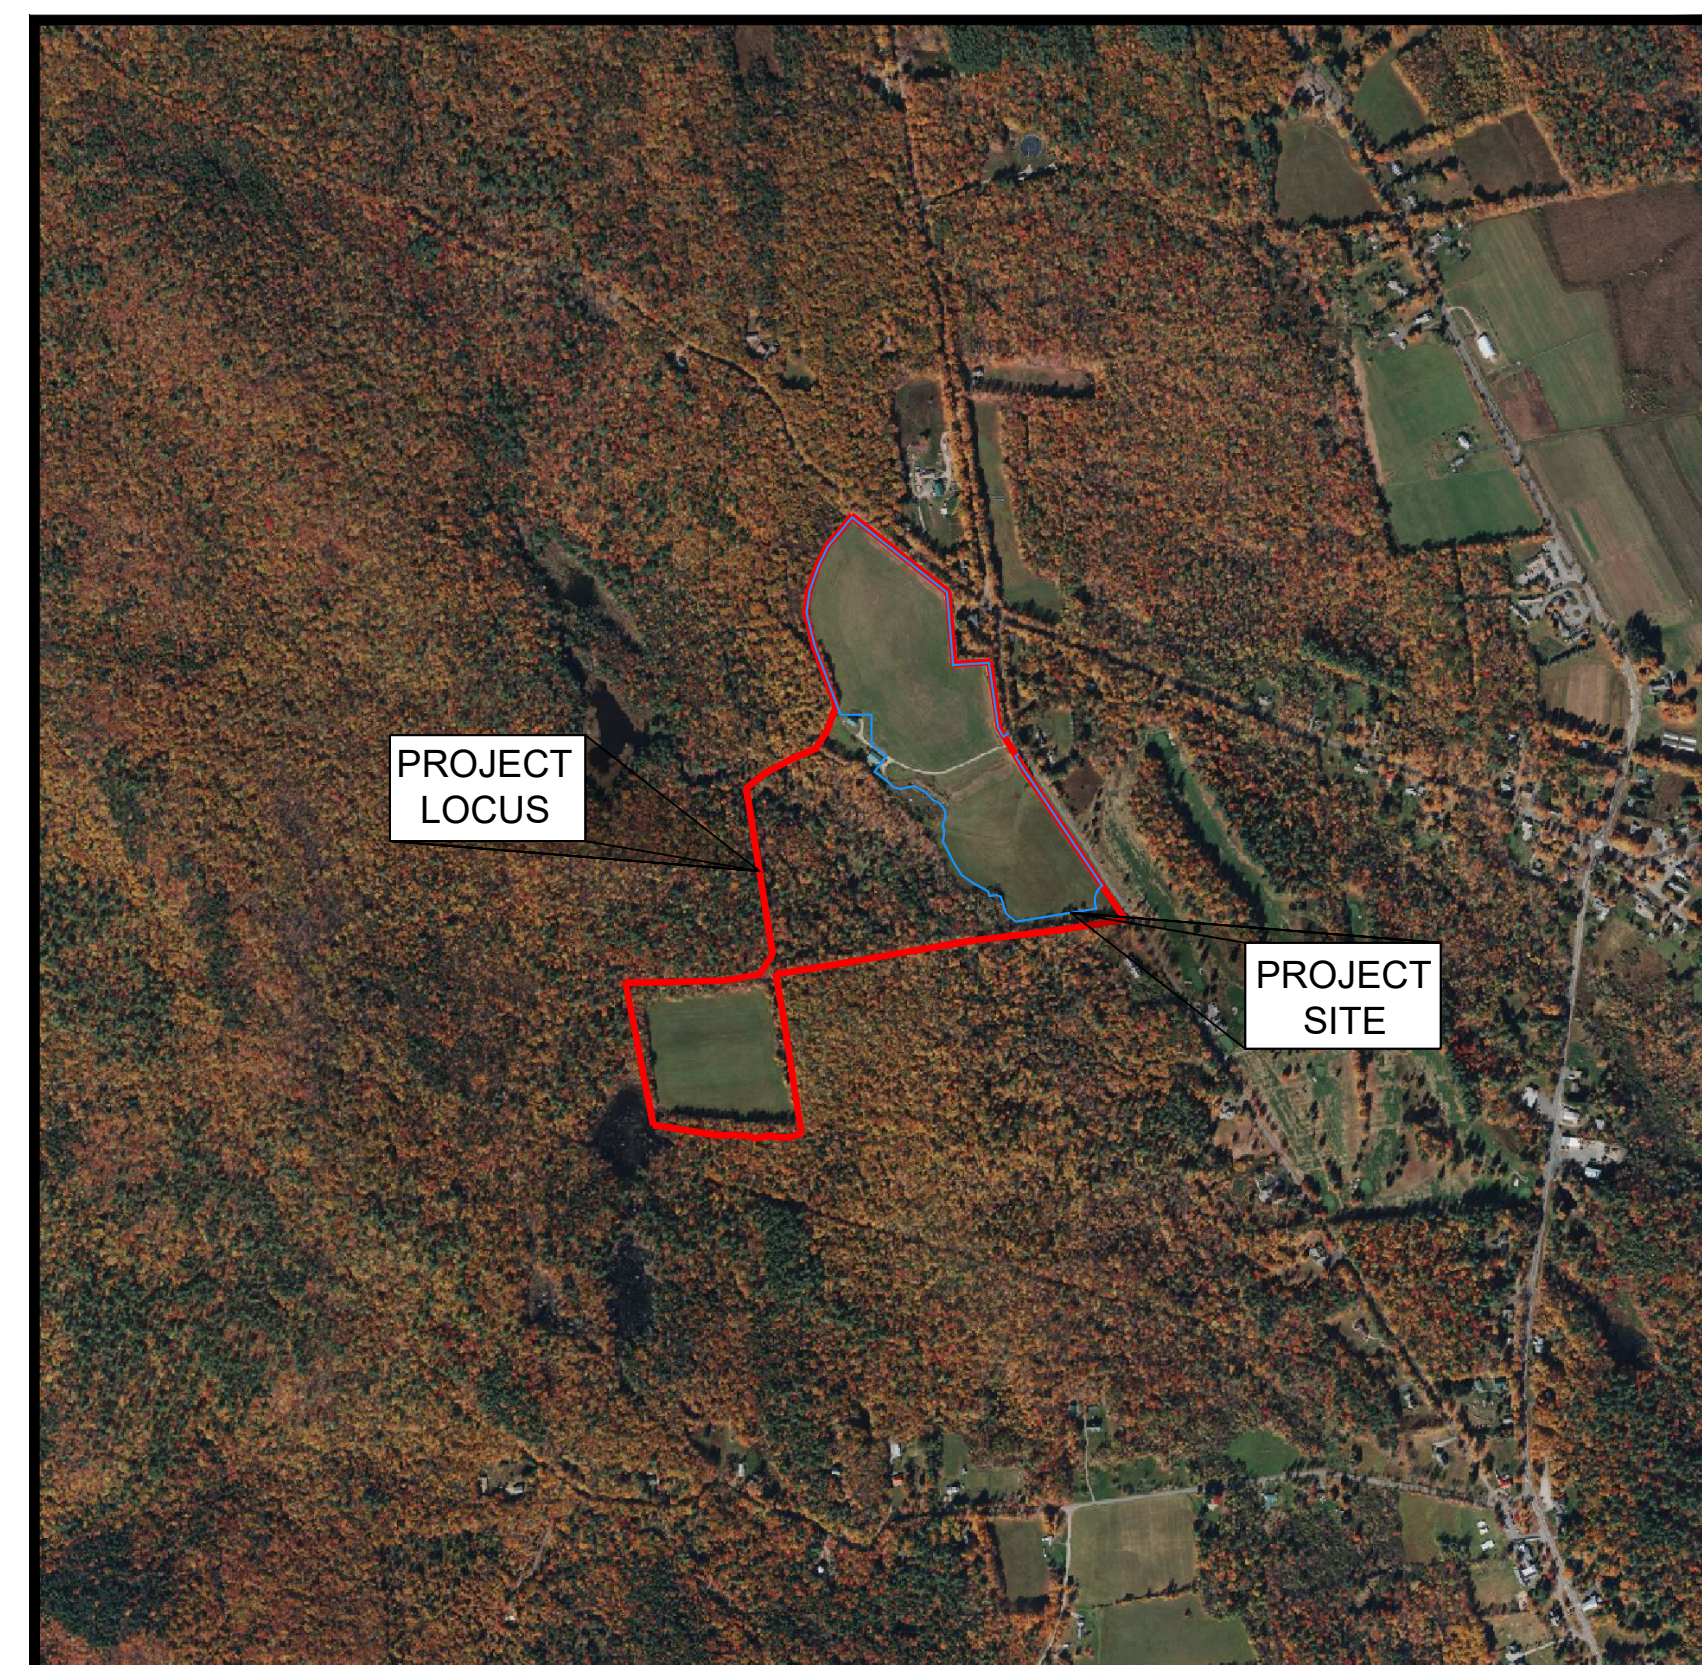

AERIAL IMAGE
1"=1000'

DRAWING INDEX

SHEET NUMBER	DRAWING TITLE	DRAWING NUMBER
	COVER SHEET	
1	CONSTRUCTION, EROSION AND SEDIMENTATION CONTROL NOTES	G-001
2	EXISTING CONDITIONS	V-101
3	GRADING/EARTHWORK PLAN	C-101
4	PROPOSED CONDITIONS	C-102
5	WATER SUPPLY PROTECTION DISTRICT OVERLAY	C-103
6	ACCESS ROAD TOPOGRAPHIC PROFILE ANALYSIS	C-104
7	EQUIPMENT PADS	C-105
8	SHADOW ANALYSIS OF PROPOSED CONDITIONS	C-106
9	DETAILS (SHEET 1 OF 3)	C-501
10	DETAILS (SHEET 2 OF 3)	C-502
11	DETAILS (SHEET 3 OF 3)	C-503

PROPERTY OWNER
**TIMOTHY J. SENA &
CATHERINE RUDE-SENA**
PO BOX 132
WORTHINGTON, MA 01098

DEVELOPED BY
BWC WADES STREAM, LLC


116 HUNTINGTON AVE
BOSTON, MA 02116
T +1 617-209-3122
ASSETMGMT@BLUEWAVE.ENERGY

PREPARED BY

WSP USA INC.
100 APOLLO DRIVE SUITE 302
CHELMSFORD, MASSACHUSETTS 01824
T +1 978-692-9090
OLIVIA.CROSBY@WSP.COM

SITE PLAN REVIEW BY
**TOWN OF WORTHINGTON
PLANNING BOARD**
PO BOX 247; 160 HUNTINGTON ROAD
WORTHINGTON, MA 01098
T +1 413-238-5577
PLANNING@WORTHINGTONMA.US

1.1 ANGULAR ROCK FILL

U.S.	STANDARD SIEVE	PERCENT PASSING
	3 INCH	100
	2 INCH	80 - 100
	1 INCH	50 - 80
	NO. 200	0 - 10

1.2 DENSE GRADED CRUSHED STONE

SIEVE DESIGNATION	PERCENT PASSING
2-INCH	100
1.5-INCH	70-100
¾-INCH	50-85
NO. 4	30-55
NO. 50	8-24
NO. 200	3-10

1.3 GRANULAR FILL MATERIAL

SIEVE DESIGNATION	PERCENT PASSING
2-INCH	100
½-INCH	50-85
NO. 4	40-75
NO. 50	8-28
NO. 200	0-10

1.4 LOAM BORROW MATERIAL

1.5 GEOTEXTILE FABRIC

REQUIRED PHYSICAL PROPERTIES OF GEOTEXTILE FABRIC			
PROPERTY	TEST METHOD	NON-WOVEN	WOVEN
MASS PER UNIT AREA	D 5261	6	N/A
GRAB TENSILE STRENGTH (LBS)	D 4632	170	N/A
TENSILE STRENGTH (LBS/FT)	D 4595	N/A	7200
ELONGATION (%)	D 4632	50	N/A
PUNCTURE STRENGTH (LBS)	D 6241	435	N/A
TRAPEZOID TEAR (LBS)	D 4533	70	N/A
PERMITTIVITY (SEC ⁻¹)	D 4491	1.50	0.90
WATER FLOW RATE (GPM/FT ²)	D 4491	110	65
ULTRAVIOLET STABILITY (% FOR MIN 500 HRS)	D 4355	70	80
APPARENT OPENING SIZE (AOS) (STANDARD SIEVE)	D 4751	70	20

TABLE NOTES:

1. ALL NUMERICAL VALUES EXCEPT AOS AND ULTRAVIOLET STABILITY REPRESENT MINIMUM AVERAGE ROLL VALUES (MARV), IN THE WEAKER PRINCIPAL DIRECTION.
2. AOS VALUE IS A MAXIMUM AVERAGE ROLL VALUE OR MAXARV.
3. ULTRAVIOLET STABILITY IS MEASURED AS A MINIMUM AVERAGE PERCENTAGE.
4. SEE DETAILS ON DRAWING C-501 FOR LOCATIONS OF WOVEN AND NON-WOVEN GEOTEXTILES.

2.0 BORROW SOURCE TESTING REQUIREMENTS

3.0 MATERIAL PLACEMENT AND FIELD QUALITY CONTROL REQUIREMENTS

1. FILL MATERIAL SHALL NOT BE PLACED ON SURFACES THAT ARE MUDDY, FROZEN, OR CONTAIN FROST OR ICE.
2. SURFACES ON WHICH THE GEOTEXTILE WILL BE PLACED SHALL BE PREPARED TO A RELATIVELY SMOOTH SURFACE CONDITION. SURFACES SHALL BE FREE FROM OBSTRUCTION, DEBRIS, DEPRESSIONS, EROSION FEATURE, OR VEGETATION. ANY IRREGULARITIES SHALL BE REMOVED SO AS TO ENSURE CONTINUOUS, INTIMATE CONTACT OF THE GEOTEXTILE WITH THE SURFACE. ANY LOOSE MATERIAL, OR SOFT OR LOW DENSITY POCKETS OF MATERIAL, SHALL BE REMOVED, FILLED WITH SUITABLE SUBGRADE FILL, AND COMPACTED. EROSION FEATURES SUCH AS RILLS AND GULLIES MUST BE GRADED OUT OF THE SURFACE BEFORE GEOTEXTILE PLACEMENT.
3. AT THE TIME OF INSTALLATION, FABRIC SHALL BE REJECTED IF IT HAS DEFECTS, RIPS, HOLES, FLAWS, DETERIORATION OR DAMAGE INCURRED DURING MANUFACTURE, TRANSPORT OR STORAGE.
4. FABRIC SHALL LAY SMOOTH AND BE FREE OF TENSION, STRESS, FOLDS, WRINKLES, OR CREASES.
5. CRUSHED STONE FOR ACCESS ROADS SHALL BE PLACED IN MAXIMUM 6-INCH LOOSE LIFTS AND COMPACTED TO A MINIMUM OF 95% OF MAXIMUM DRY DENSITY (MODIFIED PROCTOR (ASTM D 1557)).
6. LOAM BORROW FOR STORMWATER INFILTRATION BEST MANAGEMENT PRACTICES (BMPs) SHALL BE PLACED IN MAXIMUM 6-INCH LOOSE LIFTS AND COMPACTED TO A MINIMUM OF 92% OF MAXIMUM DRY DENSITY (MODIFIED PROCTOR (ASTM D 1557)).

1. ESTABLISHMENT OF LIMITS OF WORK;
2. PLACEMENT OF EROSION CONTROLS;
3. MINOR CLEARING AND GRUBBING AND SITE GRADING;
4. CONSTRUCTION OF ACCESS ROAD;
5. CONSTRUCTION OF THE SOLAR ARRAY AND APPURTENANT EQUIPMENT;
4. RESTORATION OF DISTURBED AREAS;
5. CONSTRUCTION OF STORMWATER INFILTRATION BMPs;
6. ERECTION OF THE PERIMETER FENCE; AND
7. FINAL STABILIZATION OF DISTURBED AREAS.

THIS PLAN IS BASED ON STANDARDS AND SPECIFICATIONS FOR EROSION PREVENTION IN DEVELOPING AREAS AS CONTAINED IN MASSACHUSETTS EROSION AND SEDIMENT CONTROL GUIDELINES FOR URBAN AND SUBURBAN AREAS, 2003.

6. GENERAL EROSION AND SEDIMENTATION CONTROL ACTIONS SHALL BE EMPLOYED, INCLUDING BUT NOT LIMITED TO THE FOLLOWING:

- MARK SOIL DISTURBANCE LIMITS
- INSTALL SEDIMENT BARRIERS BEFORE DISTURBING ANY SOILS
- DIVERT AND DISPERSE STORM WATER RUNOFF TO UNDISTURBED AREAS WHEREVER POSSIBLE
- MULCH DISTURBED AREAS
- PROTECT STEEP SLOPES
- INSPECT AND REPAIR EROSION CONTROLS AND SEDIMENT BARRIERS

DUST CONTROL:

1. CONSTRUCTION ACTIVITIES SHALL BE SCHEDULED TO MINIMIZE THE AREA OF DISTURBED SOIL THAT IS EXPOSED AT ONE TIME.
2. DUST CONTROL SHALL BE USED ON CONSTRUCTION ROUTES AND OTHER DISTURBED AREAS SUBJECT TO SURFACE DUST MOVEMENT AND DUST BLOWING.
3. MAINTAIN DUST CONTROL MEASURES PROPERLY THROUGH DRY WEATHER PERIODS UNTIL ALL DISTURBED AREAS HAVE BEEN PERMANENTLY STABILIZED.
4. DUST CONTROL METHODS SHALL BE APPROVED BY THE ENGINEER AND MAY INCLUDE VEGETATIVE COVER, MULCH (INCLUDING GRAVEL MULCH), SPRINKLING, STONE, AND BARRIERS.
5. VEGETATIVE COVER - FOR DISTURBED AREAS NOT SUBJECT TO TRAFFIC, VEGETATION PROVIDES THE MOST PRACTICAL METHOD OF DUST CONTROL.
6. MULCH (INCLUDING GRAVEL MULCH) - WHEN PROPERLY APPLIED, MULCH OFFERS A FAST, EFFECTIVE MEANS OF CONTROLLING DUST. SEE MANUFACTURER'S RECOMMENDATIONS OR THE MASSACHUSETTS EROSION AND SEDIMENT CONTROL GUIDELINES FOR URBAN AND SUBURBAN AREAS, 2003 FOR APPLICATION RATES.
7. SPRINKLING - EXPOSED SOILS MAY BE SPRINKLED UNTIL THE SURFACE IS WET. SPRINKLING IS ESPECIALLY EFFECTIVE FOR DUST CONTROL ON HAUL ROADS AND OTHER TRAFFIC ROUTES.
8. STONE - USED TO STABILIZE CONSTRUCTION ROADS; CAN ALSO BE EFFECTIVE FOR DUST CONTROL.
9. BARRIERS - A BOARD FENCE, WIND FENCE, SEDIMENT FENCE, OR SIMILAR BARRIER CAN CONTROL AIR CURRENTS AND BLOWING SOIL. ALL OF THESE FENCES ARE NORMALLY CONSTRUCTED OF WOOD AND THEY PREVENT EROSION BY OBSTRUCTING THE WIND NEAR THE GROUND AND PREVENTING THE SOIL FROM BLOWING OFFSITE.

MONITORING PROGRAM:

1. EROSION AND SEDIMENTATION CONTROLS SHALL BE INSPECTED AT LEAST ONCE EVERY 7 CALENDAR DAYS AND WITHIN 24 HOURS OF THE END OF A STORM EVENT OF 0.25 INCHES OR GREATER. DAILY RAINFALL SHALL BE MONITORED AND RECORDED BY THE CONTRACTOR. ALL STRUCTURES DAMAGED BY CONSTRUCTION EQUIPMENT, VANDALS, OR THE ELEMENTS SHALL BE REPAIRED OR REPLACED IMMEDIATELY, PRIOR TO CONTINUING THE CONSTRUCTION.
2. FOLLOWING THE FINAL SEEDING, THE SITE SHALL BE INSPECTED IN ACCORDANCE WITH THE SCHEDULE OUTLINED IN #1 ABOVE, TO ENSURE THAT THE VEGETATION HAS BEEN ESTABLISHED (90% COVER ACHIEVED), IN THE EVENT OF ANY UNSATISFACTORY GROWTH, RESEEDING WILL BE CARRIED OUT, WITH FOLLOW-UP INSPECTION.
3. AFTER THE CONSTRUCTION INSPECTOR HAS DETERMINED THAT THE PROJECT AREA HAS BEEN PERMANENTLY STABILIZED (70% COVER HAS BEEN ACHIEVED OR NON-VEGETATED MEASURES HAVE BEEN IMPLEMENTED), THE CONTRACTOR SHALL REMOVE ALL SEDIMENT BARRIERS, TEMPORARY SEDIMENTATION CONTROL RISERS AND ANY OTHER TEMPORARY EROSION CONTROL MEASURES.

SEEDING AND REVEGETATION PLAN:

APPLY SEED/TACKIFIER MIX ACCORDING TO THE FOLLOWING SPECIFICATIONS:

1. SEED: ERNST SEEDS QUICK EROSION CONTROL COVER MIX CONSISTING OF (% BY WEIGHT)

- 50% LOLIUM MULTIFLORUM (ANNUAL RYEGRASS)
 - 50% LOLIUM PERENNE, 'BIGLEAGUE' (PERENNIAL RYEGRASS, 'BIGLEAGUE')
- 1.1. SEEDING RATE: 50 LBS PER ACRE
2. TACKIFIER: GEOPERM BONDED FIBER MATRIX (OR APPROVED EQUAL) APPLIED PER MANUFACTURER SPECIFICATIONS.

UPON COMPLETION OF SITE CONSTRUCTION, ALL AREAS PREVIOUSLY DISTURBED WITHIN THE FENCED AREA SHALL BE TREATED AS STATED BELOW. THESE AREAS WILL BE CLOSELY MONITORED BY THE CONTRACTOR UNTIL SUCH TIME AS A SATISFACTORY GROWTH OF VEGETATION IS ESTABLISHED. SATISFACTORY GROWTH SHALL MEAN A MINIMUM OF 90% OF THE AREA IS VEGETATED WITH VIGOROUS GROWTH.

1. TOPSOIL WILL BE SPREAD OVER ALL DISTURBED AREAS TO BE REVEGETATED AND SHALL BE GRADED TO A UNIFORM DEPTH OF FOUR (4) TO SIX (6) INCHES.
2. APPLY SEED AS DIRECTED BY THE OWNER AND FARMER OF THE LAND TO MAINTAIN HAY PRODUCTION AND RESTORE SITE TO PRE-EXISTING CONDITIONS TO THE MAXIMUM EXTENT PRACTICABLE.
3. SEEDING METHODS MAY BE DRILL SEEDINGS, BROADCASTS AND ROLLED, CULTIPACKED, OR TRACKED WITH A SMALL TRACK PIECE OF CONSTRUCTION EQUIPMENT, OR HYDRO-SEEDING, WITH SUBSEQUENT TRACKING.
4. WATERING MAY BE REQUIRED DURING DRY PERIODS, THE CONTRACTOR MUST CONSULT SEED MANUFACTURER'S INSTRUCTIONS.
5. INSPECT SEEDED AREAS FOR FAILURE AND MAKE NECESSARY REPAIRS AND RESEED IMMEDIATELY. CONDUCT A FOLLOW-UP SURVEY AFTER ONE YEAR AND RESEED WHERE NECESSARY.
6. ALL SEDIMENT CONTROL STRUCTURES LOCATED DOWN GRADIENT OF SOILS STABILIZED BY VEGETATIVE MEASURES SHALL REMAIN IN PLACE UNTIL VEGETATION IS ESTABLISHED. ESTABLISHED MEANS A MINIMUM OF 70% OF THE AREA IS VEGETATED WITH VIGOROUS GROWTH.

UPON COMPLETION OF SITE CONSTRUCTION, ALL AREAS PREVIOUSLY DISTURBED OUTSIDE THE FENCED AREA SHALL BE TREATED AS STATED BELOW. THESE AREAS WILL BE CLOSELY MONITORED BY THE CONTRACTOR UNTIL SUCH TIME AS A SATISFACTORY GROWTH OF VEGETATION IS ESTABLISHED. SATISFACTORY GROWTH SHALL MEAN A MINIMUM OF 90% OF THE AREA IS VEGETATED WITH VIGOROUS GROWTH.

1. APPLY SEED AS DIRECTED BELOW:

(APRIL 1ST THROUGH OCTOBER 1ST)

- SEED DISTURBED AREAS AT THE RATE OF 30 LBS PER ACRE OF ERNST SEEDS NORTHEAST SOLAR POWER PLANT
OF (% BY WEIGHT):
 - 35% BOUTELOUA CURTIPENDULA, BUTTE (SIDEOTS GRAMA, BUTTE)
 - 35% SCHIZACHYRIUM SCOPARIUM, 'CAMPER' (LITTLE BLUESTEM, 'CAMPER')
 - 10% PANICUM SPHAERONCARPON (ROUNDSEED PANICGRASS)
 - 4% ASCLEPIAS TUBEROSA (BUTTERFLY MILKWEED)
 - 4% CHAMAECRISTA FASCICULATA, PA ECOTYPE (PARTRIDGE PEA, PA ECOTYPE)
 - 4% COREOPSIS LANCEOLATA (LANCEAFLE COREOPSIS)
 - 4% RUDBECKIA HIRTA (BLACKEYED SUSAN)
 - 0.9% PYCNANTHEMUM TENUIFOLIUM (NARROWLEAF MOUNTAINMINT)
 - 0.7% ASTER OBLONGIFOLIUS, (AROMATIC ASTER, PA ECOTYPE)
 - 0.5% ASTER PRENANTHOIDES, PA ECOTYPE (ZIGZAG ASTER, PA ECOTYPE)
 - 0.5% PENSTEMON DIGITALIS (TALL WHITE BEARDTONGUE)
 - 0.5% TRADESCANTIA OHIENSIS (OHIO SPIDERWORT, PA ECOTYPE)
 - 0.5% ZIZIA AUREA (GOLDEN ALEXANDERS)
 - 0.3% OENOTHERA FRUTICOSA VAR. FRUTICOSA (SUNDROPS)
 - 0.1% SOLIDAGO NEMORALIS, PA ECOTYPE (GRAY GOLDENROD, PA ECOTYPE)
- APPLY WOOD FIBER MULCH AT A RATE OF 2,000 LBS PER ACRE FOR MAXIMUM MOISTURE RETENTION.
- SEEDING SHALL HAVE A MINIMUM GERMINATION PERCENTAGE OF 85%.

(NOVEMBER 1ST THROUGH DECEMBER 15TH)

- SEED DISTURBED AREAS AT THE RATE OF 3 LBS PER 1,000 SQ. FT. OF WINTER RYE
- APPLY HAY MULCH AT THE RATE OF 100 LBS PER 1,000 SQ. FT.


(AFTER DECEMBER 15TH)

- DO NOT SEED.
- APPLY HAY MULCH AT THE RATE OF 100 LBS PER 1,000 SQ. FT.

2. SEEDING METHODS MAY BE DRILL SEEDINGS, BROADCASTS AND ROLLED, CULTIPACKED, OR TRACKED WITH A SMALL TRACK PIECE OF CONSTRUCTION EQUIPMENT, OR HYDRO-SEEDING, WITH SUBSEQUENT TRACKING.
3. WATERING MAY BE REQUIRED DURING DRY PERIODS CONSULT SEED MANUFACTURER'S INSTRUCTIONS.
4. INSPECT SEEDED AREAS FOR FAILURE AND MAKE NECESSARY REPAIRS AND RESEED IMMEDIATELY. CONDUCT A FOLLOW-UP SURVEY AFTER ONE YEAR AND RESEED WHERE NECESSARY.
5. ALL SEDIMENT CONTROL STRUCTURES LOCATED DOWN GRADIENT OF SOILS STABILIZED BY VEGETATIVE MEASURES SHALL REMAIN IN PLACE UNTIL VEGETATION IS ESTABLISHED. ESTABLISHED MEANS A MINIMUM OF 70% OF THE AREA IS VEGETATED WITH VIGOROUS GROWTH.

AGRIVOLTAICS SPECIFICS:

1. REMOVE TOPSOIL IN AREAS OF PROPOSED GRADING TO ACHIEVE REQUIRED RACKING SYSTEM SLOPES. STOCKPILE TOPSOIL SEPARATELY TO AVOID MIXING WITH OTHER SOILS AND INVERTING SOIL LAYERS. LOAM AND SEED DISTURBED AREAS WITH TEMPORARY SEEDING AND INSTALL INTERMEDIATE EROSION CONTROL MEASURES PARALLEL TO THE SLOPES IMMEDIATELY FOLLOWING COMPLETION OF GRADING.
2. TOPSOIL SHALL NOT BE MIXED WITH SUBGRADE MATERIALS. TOPSOIL SHALL NOT BE BURIED. NO TOPSOIL SHALL LEAVE THE SITE. CONTRACTOR SHALL EMPLOY BEST MANAGEMENT PRACTICES TO ENSURE NO INVERSION OF TOPSOIL AND PROVIDE DECOMPACTION FOR FUTURE SOIL PRESERVATION.
3. APPLY NPK FERTILIZER AND LIMESTONE (EQUIVALENT TO 50% CALCIUM PLUS MAGNESIUM OXIDE) AT MANUFACTURER'S RECOMMENDED RATES. FINE GRADE, LOAM DISTURBED AREAS AS NECESSARY AND SEED SITE FOLLOWING INSTALLATION OF PANELS. DISTURBED AREAS SHALL BE TREATED WITH SUFFICIENT TOPSOIL/LOAM TO PROMOTE VEGETATION GROWTH FOR STABILIZATION IN ACCORDANCE WITH THE NOTES IN THIS PLAN. DISTURBED AREAS SHALL BE RAKED AND SURFACE STONES LARGER THAN 6" SHALL BE REMOVED PRIOR TO PLACEMENT OF SEED.
4. REVEGETATION MEASURES WILL COMMENCE UPON COMPLETION OF CONSTRUCTION EXCEPT AS NOTED. ALL DISTURBED AREAS NOT OTHERWISE STABILIZED SHALL BE GRADED, SMOOTHED, AND PREPARED FOR FINAL SEEDING AS FOLLOWS:
 - 4.1. INTER-ROW AREAS SHALL BE DECOMPACTED TO A DEPTH OF 12", REMOVING STONES GREATER THAN 3" AND WOOD DEBRIS. ENSURE PROTECTIONS OF BURIED CONDUIT DURING DECOMPACTION.
 - 4.2. ANY TOPSOIL TO BE PLACED FOR REVEGETATION MEASURES (WHETHER SCREENED ON-SITE OR IMPORTED) SHALL HAVE A SANDY LOAM TEXTURE RELATIVELY FREE OF SUBSOIL MATERIAL, STONES, ROOTS, LUMPS OF SOIL, TREE LIMBS, TRASH OR CONSTRUCTION DEBRIS, AND SHALL BE PLACED TO A DEPTH OF FOUR (4) INCHES ON ALL LOAM AND SEED AREAS OR AS SPECIFIED ON THE DRAWINGS.
 - 4.3. APPLY FERTILIZER AND/OR LIMESTONE (EQUIVALENT TO 50% CALCIUM PLUS MAGNESIUM OXIDE) AT MANUFACTURER'S RECOMMENDED RATES.
 - 4.4. THE DESIGN MIXES FOR SEEDING SHALL BE IN ACCORDANCE WITH THE SEED MIX TABLES AS SHOWN IN THIS PLAN. THE SEED MIX SHALL BE INOCULATED WITHIN TWENTY-FOUR (24) HOURS, BEFORE MIXING AND PLANTING, WITH APPROPRIATE INOCULUM FOR EACH VARIETY. (ALTERNATIVE SEED MIXES SHALL BE APPROVED BY THE OWNER AND ENGINEER PRIOR TO CONSTRUCTION).

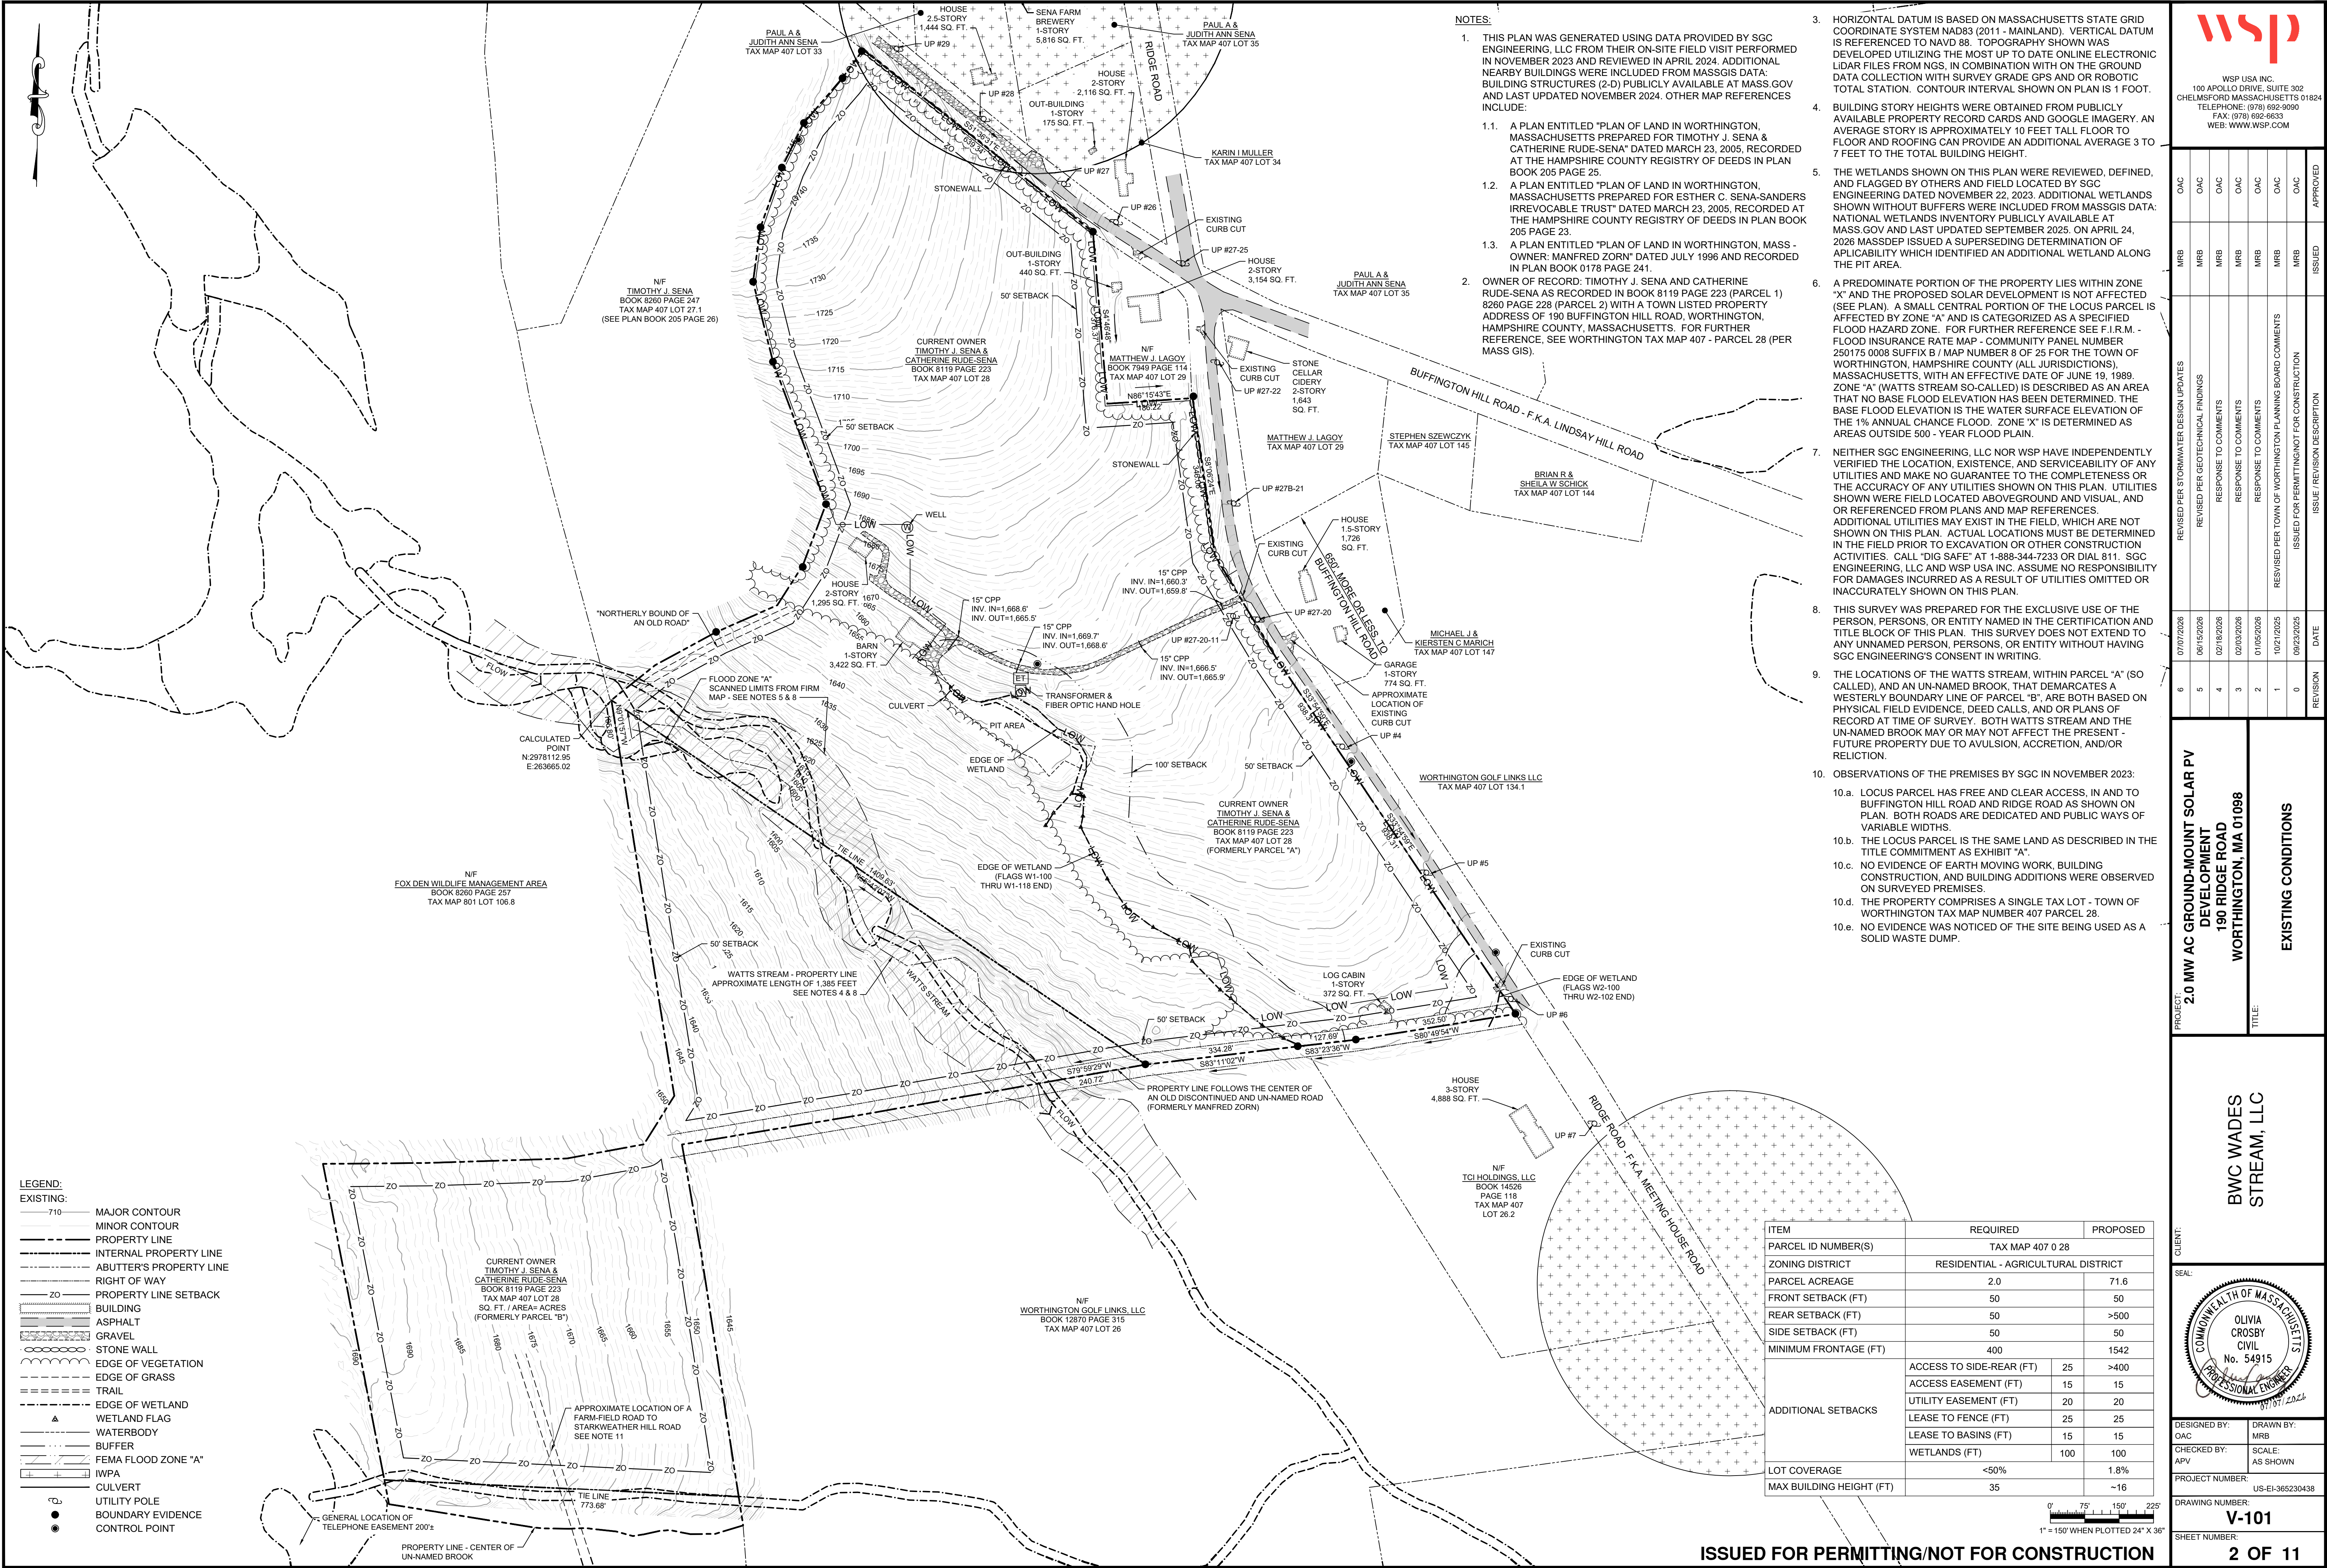

- LEGEND:
- EXISTING:
- 710 MAJOR CONTOUR
 - MINOR CONTOUR
 - PROPERTY LINE
 - INTERNAL PROPERTY LINE
 - ADJUTER'S PROPERTY LINE
 - RIGHT OF WAY
 - 20 PROPERTY LINE SETBACK
 - BUILDING
 - ASPHALT
 - GRAVEL
 - STONE WALL
 - EDGE OF VEGETATION
 - EDGE OF GRASS
 - TRAIL
 - EDGE OF WETLAND
 - WETLAND FLAG
 - WATERBODY
 - BUFFER
 - FEMA FLOOD ZONE "A"
 - IWPA
 - CULVERT
 - UTILITY POLE
 - BOUNDARY EVIDENCE
 - CONTROL POINT

- NOTES:
- THIS PLAN WAS GENERATED USING DATA PROVIDED BY SGC ENGINEERING, LLC FROM THEIR ON-SITE FIELD VISIT PERFORMED IN NOVEMBER 2023 AND REVIEWED IN APRIL 2024. ADDITIONAL NEARBY BUILDINGS WERE INCLUDED FROM MASSGIS DATA: BUILDING STRUCTURES (2-D) PUBLICLY AVAILABLE AT MASS.GOV AND LAST UPDATED NOVEMBER 2024. OTHER MAP REFERENCES INCLUDE:
 - A PLAN ENTITLED "PLAN OF LAND IN WORTHINGTON, MASSACHUSETTS PREPARED FOR TIMOTHY J. SENA & CATHERINE RUDE-SENA" DATED MARCH 23, 2005, RECORDED AT THE HAMPSHIRE COUNTY REGISTRY OF DEEDS IN PLAN BOOK 205 PAGE 25.
 - A PLAN ENTITLED "PLAN OF LAND IN WORTHINGTON, MASSACHUSETTS PREPARED FOR ESTHER C. SENA-SANDERS IRREVOCABLE TRUST" DATED MARCH 23, 2005, RECORDED AT THE HAMPSHIRE COUNTY REGISTRY OF DEEDS IN PLAN BOOK 205 PAGE 23.
 - A PLAN ENTITLED "PLAN OF LAND IN WORTHINGTON, MASS - OWNER: MANFRED ZORN" DATED JULY 1996 AND RECORDED IN PLAN BOOK 0178 PAGE 241.
 - OWNER OF RECORD: TIMOTHY J. SENA AND CATHERINE RUDE-SENA AS RECORDED IN BOOK 8119 PAGE 223 (PARCEL 1) 8260 PAGE 228 (PARCEL 2) WITH A TOWN LISTED PROPERTY ADDRESS OF 190 BUFFINGTON HILL ROAD, WORTHINGTON, HAMPSHIRE COUNTY, MASSACHUSETTS. FOR FURTHER REFERENCE, SEE WORTHINGTON TAX MAP 407 - PARCEL 28 (PER MASS GIS).
- HORIZONTAL DATUM IS BASED ON MASSACHUSETTS STATE GRID COORDINATE SYSTEM NAD83 (2011 - MAINLAND). VERTICAL DATUM IS REFERENCED TO NAVD 88. TOPOGRAPHY SHOWN WAS DEVELOPED UTILIZING THE MOST UP TO DATE ONLINE ELECTRONIC LIDAR FILES FROM NGS, IN COMBINATION WITH ON THE GROUND DATA COLLECTION WITH SURVEY GRADE GPS AND OR ROBOTIC TOTAL STATION. CONTOUR INTERVAL SHOWN ON PLAN IS 1 FOOT.
 - BUILDING STORY HEIGHTS WERE OBTAINED FROM PUBLICLY AVAILABLE PROPERTY RECORD CARDS AND GOOGLE IMAGERY. AN AVERAGE STORY IS APPROXIMATELY 10 FEET TALL FLOOR TO FLOOR AND ROOFING CAN PROVIDE AN ADDITIONAL AVERAGE 3 TO 7 FEET TO THE TOTAL BUILDING HEIGHT.
 - THE WETLANDS SHOWN ON THIS PLAN WERE REVIEWED, DEFINED, AND FLAGGED BY OTHERS AND FIELD LOCATED BY SGC ENGINEERING DATED NOVEMBER 22, 2023. ADDITIONAL WETLANDS SHOWN WITHOUT BUFFERS WERE INCLUDED FROM MASSGIS DATA: NATIONAL WETLANDS INVENTORY PUBLICLY AVAILABLE AT MASS.GOV AND LAST UPDATED SEPTEMBER 2025. ON APRIL 24, 2026 MASSDEP ISSUED A SUPERSEDING DETERMINATION OF APPLICABILITY WHICH IDENTIFIED AN ADDITIONAL WETLAND ALONG THE PIT AREA.
 - A PREDOMINATE PORTION OF THE PROPERTY LIES WITHIN ZONE "X" AND THE PROPOSED SOLAR DEVELOPMENT IS NOT AFFECTED (SEE PLAN). A SMALL CENTRAL PORTION OF THE LOCUS PARCEL IS AFFECTED BY ZONE "A" AND IS CATEGORIZED AS A SPECIFIED FLOOD HAZARD ZONE. FOR FURTHER REFERENCE SEE F.I.R.M. - FLOOD INSURANCE RATE MAP - COMMUNITY PANEL NUMBER 250175 0008 SUFFIX B / MAP NUMBER 8 OF 25 FOR THE TOWN OF WORTHINGTON, HAMPSHIRE COUNTY (ALL JURISDICTIONS), MASSACHUSETTS, WITH AN EFFECTIVE DATE OF JUNE 19, 1989. ZONE "A" (WATTS STREAM SO-CALLED) IS DESCRIBED AS AN AREA THAT NO BASE FLOOD ELEVATION HAS BEEN DETERMINED. THE BASE FLOOD ELEVATION IS THE WATER SURFACE ELEVATION OF THE 1% ANNUAL CHANCE FLOOD. ZONE "X" IS DETERMINED AS AREAS OUTSIDE 500 - YEAR FLOOD PLAIN.
 - NEITHER SGC ENGINEERING, LLC NOR WSP HAVE INDEPENDENTLY VERIFIED THE LOCATION, EXISTENCE, AND SERVICEABILITY OF ANY UTILITIES AND MAKE NO GUARANTEE TO THE COMPLETENESS OR THE ACCURACY OF ANY UTILITIES SHOWN ON THIS PLAN. UTILITIES SHOWN WERE FIELD LOCATED ABOVEGROUND AND VISUAL, AND OR REFERENCED FROM PLANS AND MAP REFERENCES. ADDITIONAL UTILITIES MAY EXIST IN THE FIELD, WHICH ARE NOT SHOWN ON THIS PLAN. ACTUAL LOCATIONS MUST BE DETERMINED IN THE FIELD PRIOR TO EXCAVATION OR OTHER CONSTRUCTION ACTIVITIES. CALL "DIG SAFE" AT 1-888-344-7233 OR DIAL 811. SGC ENGINEERING, LLC AND WSP USA INC. ASSUME NO RESPONSIBILITY FOR DAMAGES INCURRED AS A RESULT OF UTILITIES OMITTED OR INACCURATELY SHOWN ON THIS PLAN.
 - THIS SURVEY WAS PREPARED FOR THE EXCLUSIVE USE OF THE PERSON, PERSONS, OR ENTITY NAMED IN THE CERTIFICATION AND TITLE BLOCK OF THIS PLAN. THIS SURVEY DOES NOT EXTEND TO ANY UNNAMED PERSON, PERSONS, OR ENTITY WITHOUT HAVING SGC ENGINEERING'S CONSENT IN WRITING.
 - THE LOCATIONS OF THE WATTS STREAM, WITHIN PARCEL "A" (SO CALLED), AND AN UN-NAMED BROOK, THAT DEMARCATES A WESTERLY BOUNDARY LINE OF PARCEL "B", ARE BOTH BASED ON PHYSICAL FIELD EVIDENCE, DEED CALLS, AND OR PLANS OF RECORD AT TIME OF SURVEY. BOTH WATTS STREAM AND THE UN-NAMED BROOK MAY OR MAY NOT AFFECT THE PRESENT FUTURE PROPERTY DUE TO AVULSION, ACCRETION, AND/OR RELICTION.
 - OBSERVATIONS OF THE PREMISES BY SGC IN NOVEMBER 2023:
 - LOCUS PARCEL HAS FREE AND CLEAR ACCESS, IN AND TO BUFFINGTON HILL ROAD AND RIDGE ROAD AS SHOWN ON PLAN. BOTH ROADS ARE DEDICATED AND PUBLIC WAYS OF VARIABLE WIDTHS.
 - THE LOCUS PARCEL IS THE SAME LAND AS DESCRIBED IN THE TITLE COMMITMENT AS EXHIBIT "A".
 - NO EVIDENCE OF EARTH MOVING WORK, BUILDING CONSTRUCTION, AND BUILDING ADDITIONS WERE OBSERVED ON SURVEYED PREMISES.
 - THE PROPERTY COMPRISES A SINGLE TAX LOT - TOWN OF WORTHINGTON TAX MAP NUMBER 407 PARCEL 28.
 - NO EVIDENCE WAS NOTICED OF THE SITE BEING USED AS A SOLID WASTE DUMP.

ITEM	REQUIRED	PROPOSED
PARCEL ID NUMBER(S)	TAX MAP 407 0 28	
ZONING DISTRICT	RESIDENTIAL - AGRICULTURAL DISTRICT	
PARCEL ACREAGE	2.0	71.6
FRONT SETBACK (FT)	50	50
REAR SETBACK (FT)	50	>500
SIDE SETBACK (FT)	50	50
MINIMUM FRONTAGE (FT)	400	1542
ADDITIONAL SETBACKS	ACCESS TO SIDE-REAR (FT)	25 >400
	ACCESS EASEMENT (FT)	15 15
	UTILITY EASEMENT (FT)	20 20
	LEASE TO FENCE (FT)	25 25
	LEASE TO BASINS (FT)	15 15
LOT COVERAGE	WETLANDS (FT)	100 100
MAX BUILDING HEIGHT (FT)	<50%	1.8%
	35	~16



ISSUED FOR PERMITTING/NOT FOR CONSTRUCTION

WSP USA INC.
100 APOLLO DRIVE, SUITE 302
CHELMSFORD MASSACHUSETTS 01824
TELEPHONE: (978) 692-9090
FAX: (978) 692-6633
WEB: WWW.WSP.COM

DESIGNED BY:	DRAWN BY:
OAC	MRB
CHECKED BY:	SCALE:
APV	AS SHOWN
PROJECT NUMBER:	US-EI-365230438
DRAWING NUMBER:	V-101
SHEET NUMBER:	2 OF 11


PROJECT: 2.0 MW AC GROUND-MOUNT SOLAR PV DEVELOPMENT 190 RIDGE ROAD WORTHINGTON, MA 01098

TITLE: EXISTING CONDITIONS

CLIENT: BWC WADES STREAM, LLC

REVISION	DATE	ISSUE / REVISION DESCRIPTION
6	07/07/2026	REVISED PER STORMWATER DESIGN UPDATES
5	06/15/2026	REVISED PER GEOTECHNICAL FINDINGS
4	02/18/2026	RESPONSE TO COMMENTS
3	02/03/2026	RESPONSE TO COMMENTS
2	01/05/2026	RESPONSE TO COMMENTS
1	10/21/2025	REVISED PER TOWN OF WORTHINGTON PLANNING BOARD COMMENTS
0	09/23/2025	ISSUED FOR PERMITTING/NOT FOR CONSTRUCTION


DESIGNED BY: OAC
CHECKED BY: APV
PROJECT NUMBER: US-EI-365230438
DRAWING NUMBER: V-101
SHEET NUMBER: 2 OF 11

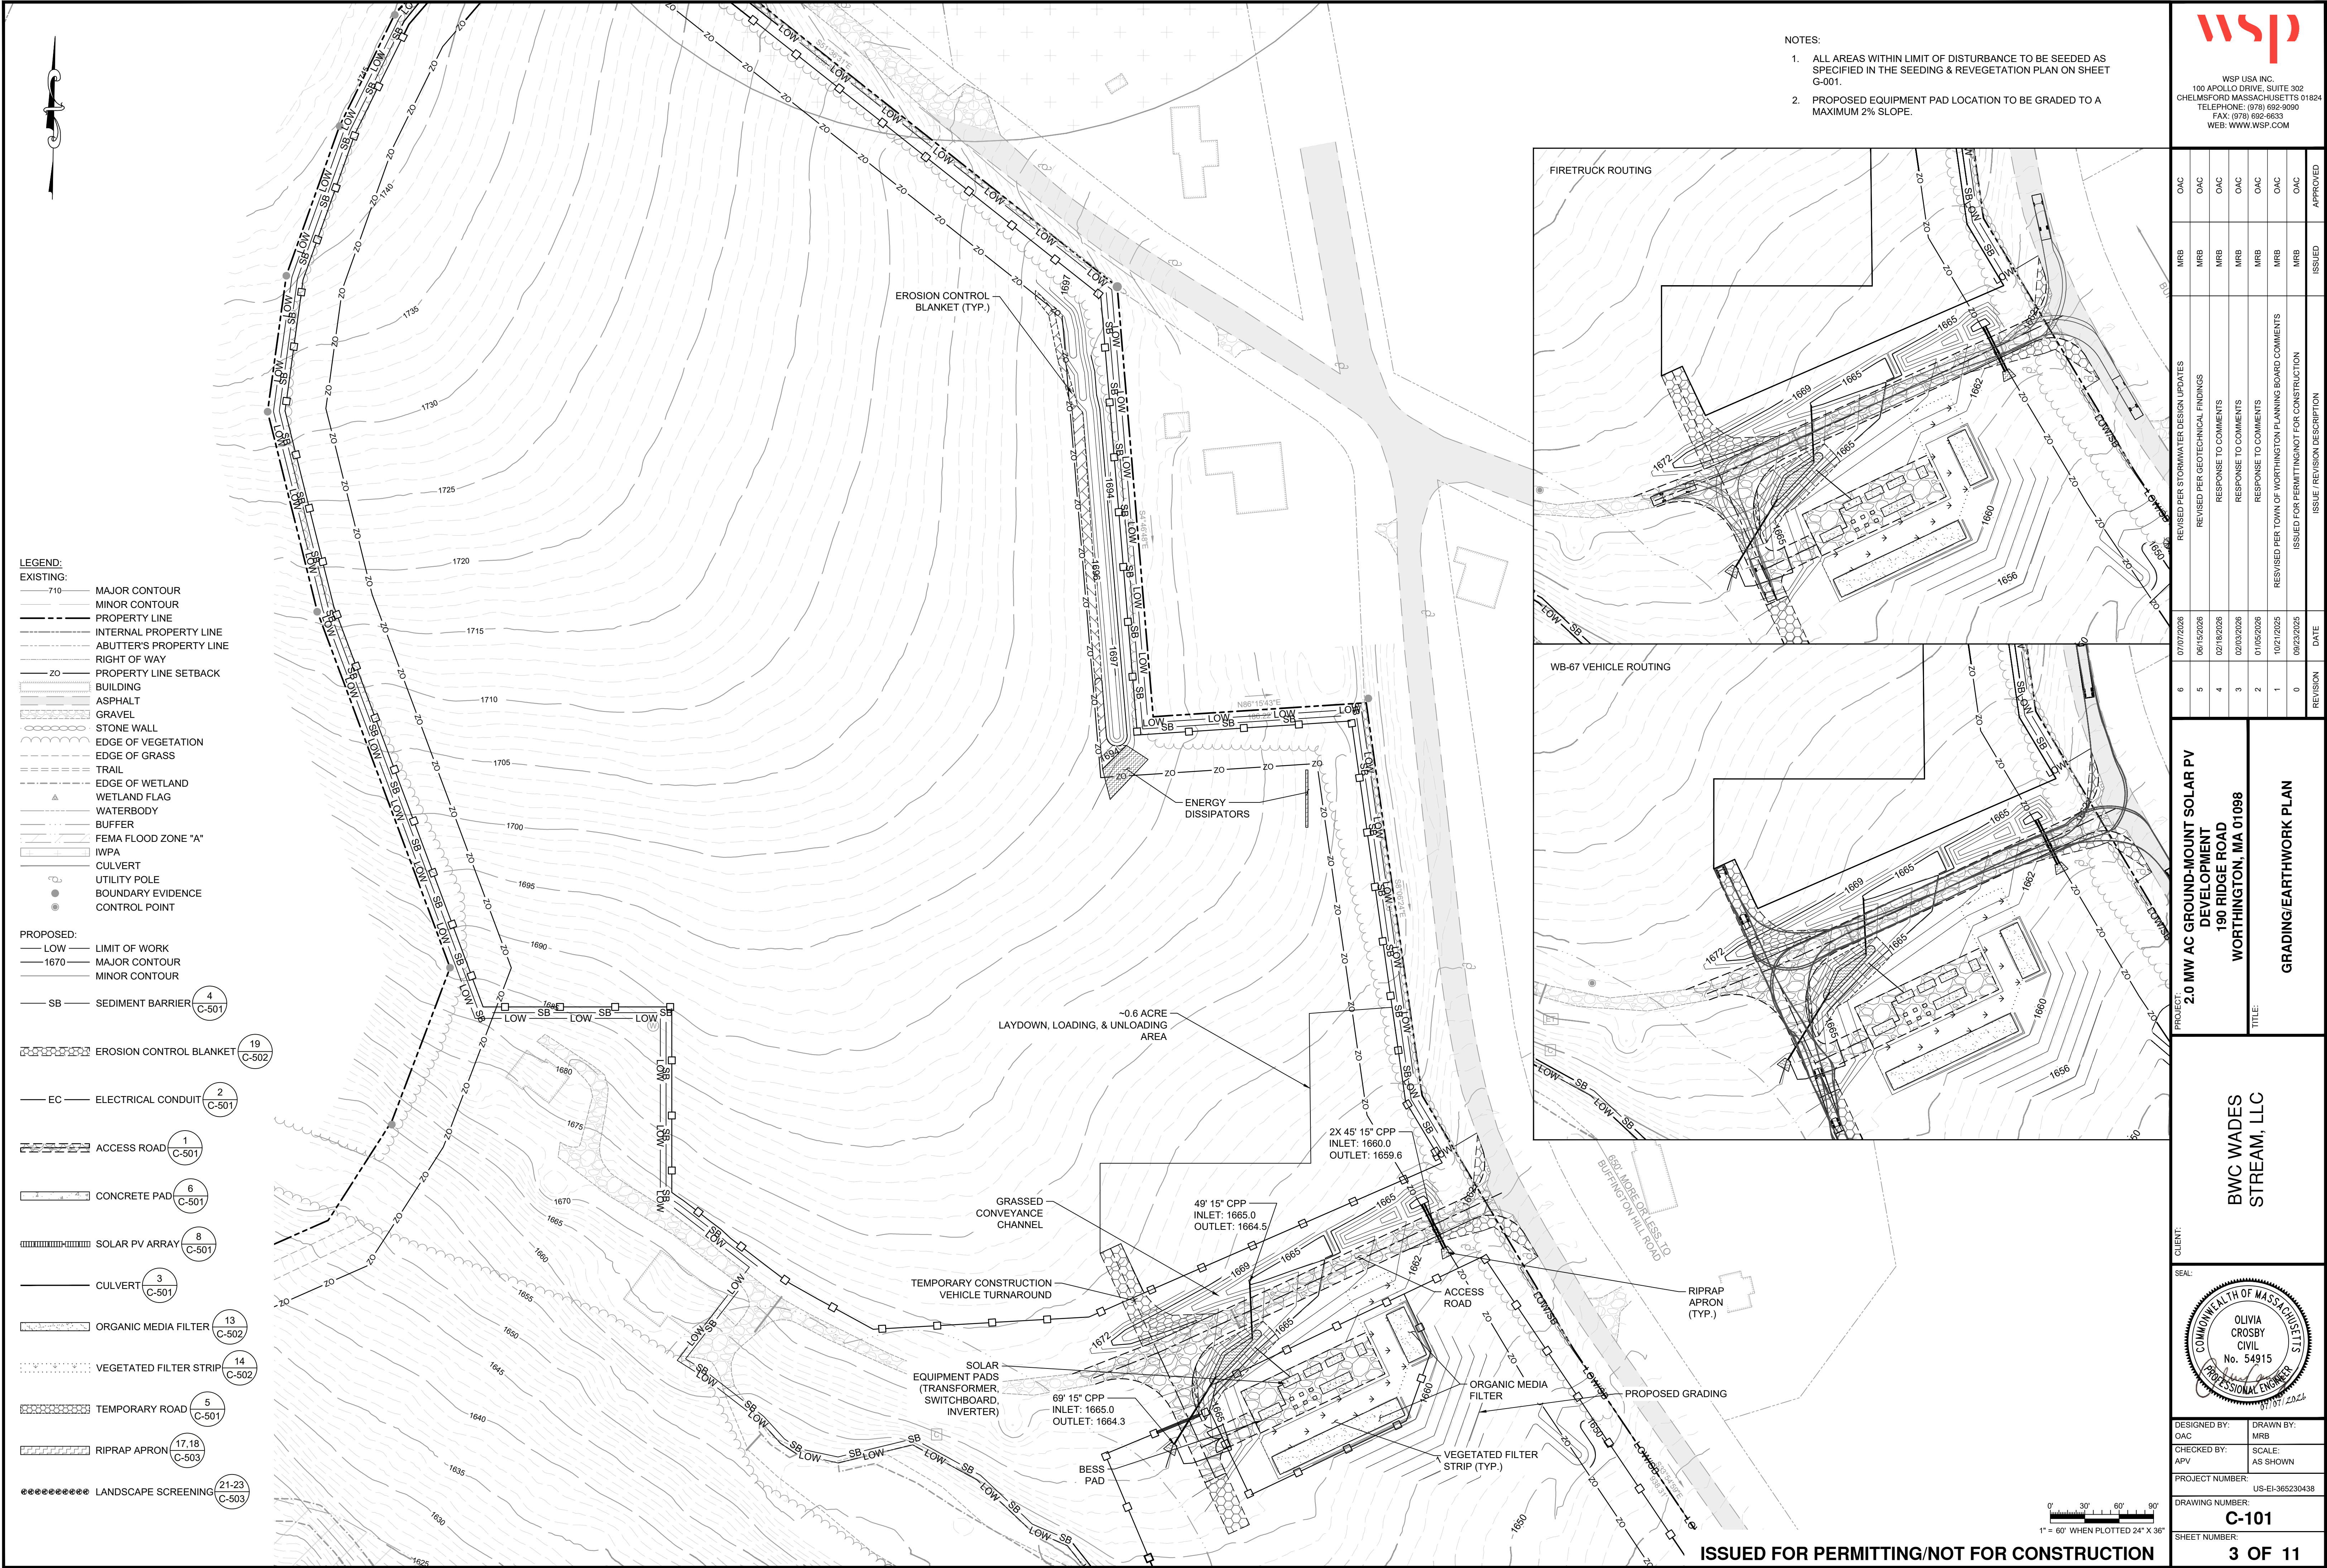

- NOTES:
1. ALL AREAS WITHIN LIMIT OF DISTURBANCE TO BE SEEDED AS SPECIFIED IN THE SEEDING & REVEGETATION PLAN ON SHEET G-001.
 2. PROPOSED EQUIPMENT PAD LOCATION TO BE GRADED TO A MAXIMUM 2% SLOPE.

wsp

WSP USA INC.
100 APOLLO DRIVE, SUITE 302
CHELMSFORD MASSACHUSETTS 01824
TELEPHONE: (978) 692-9090
FAX: (978) 692-6633
WEB: WWW.WSP.COM

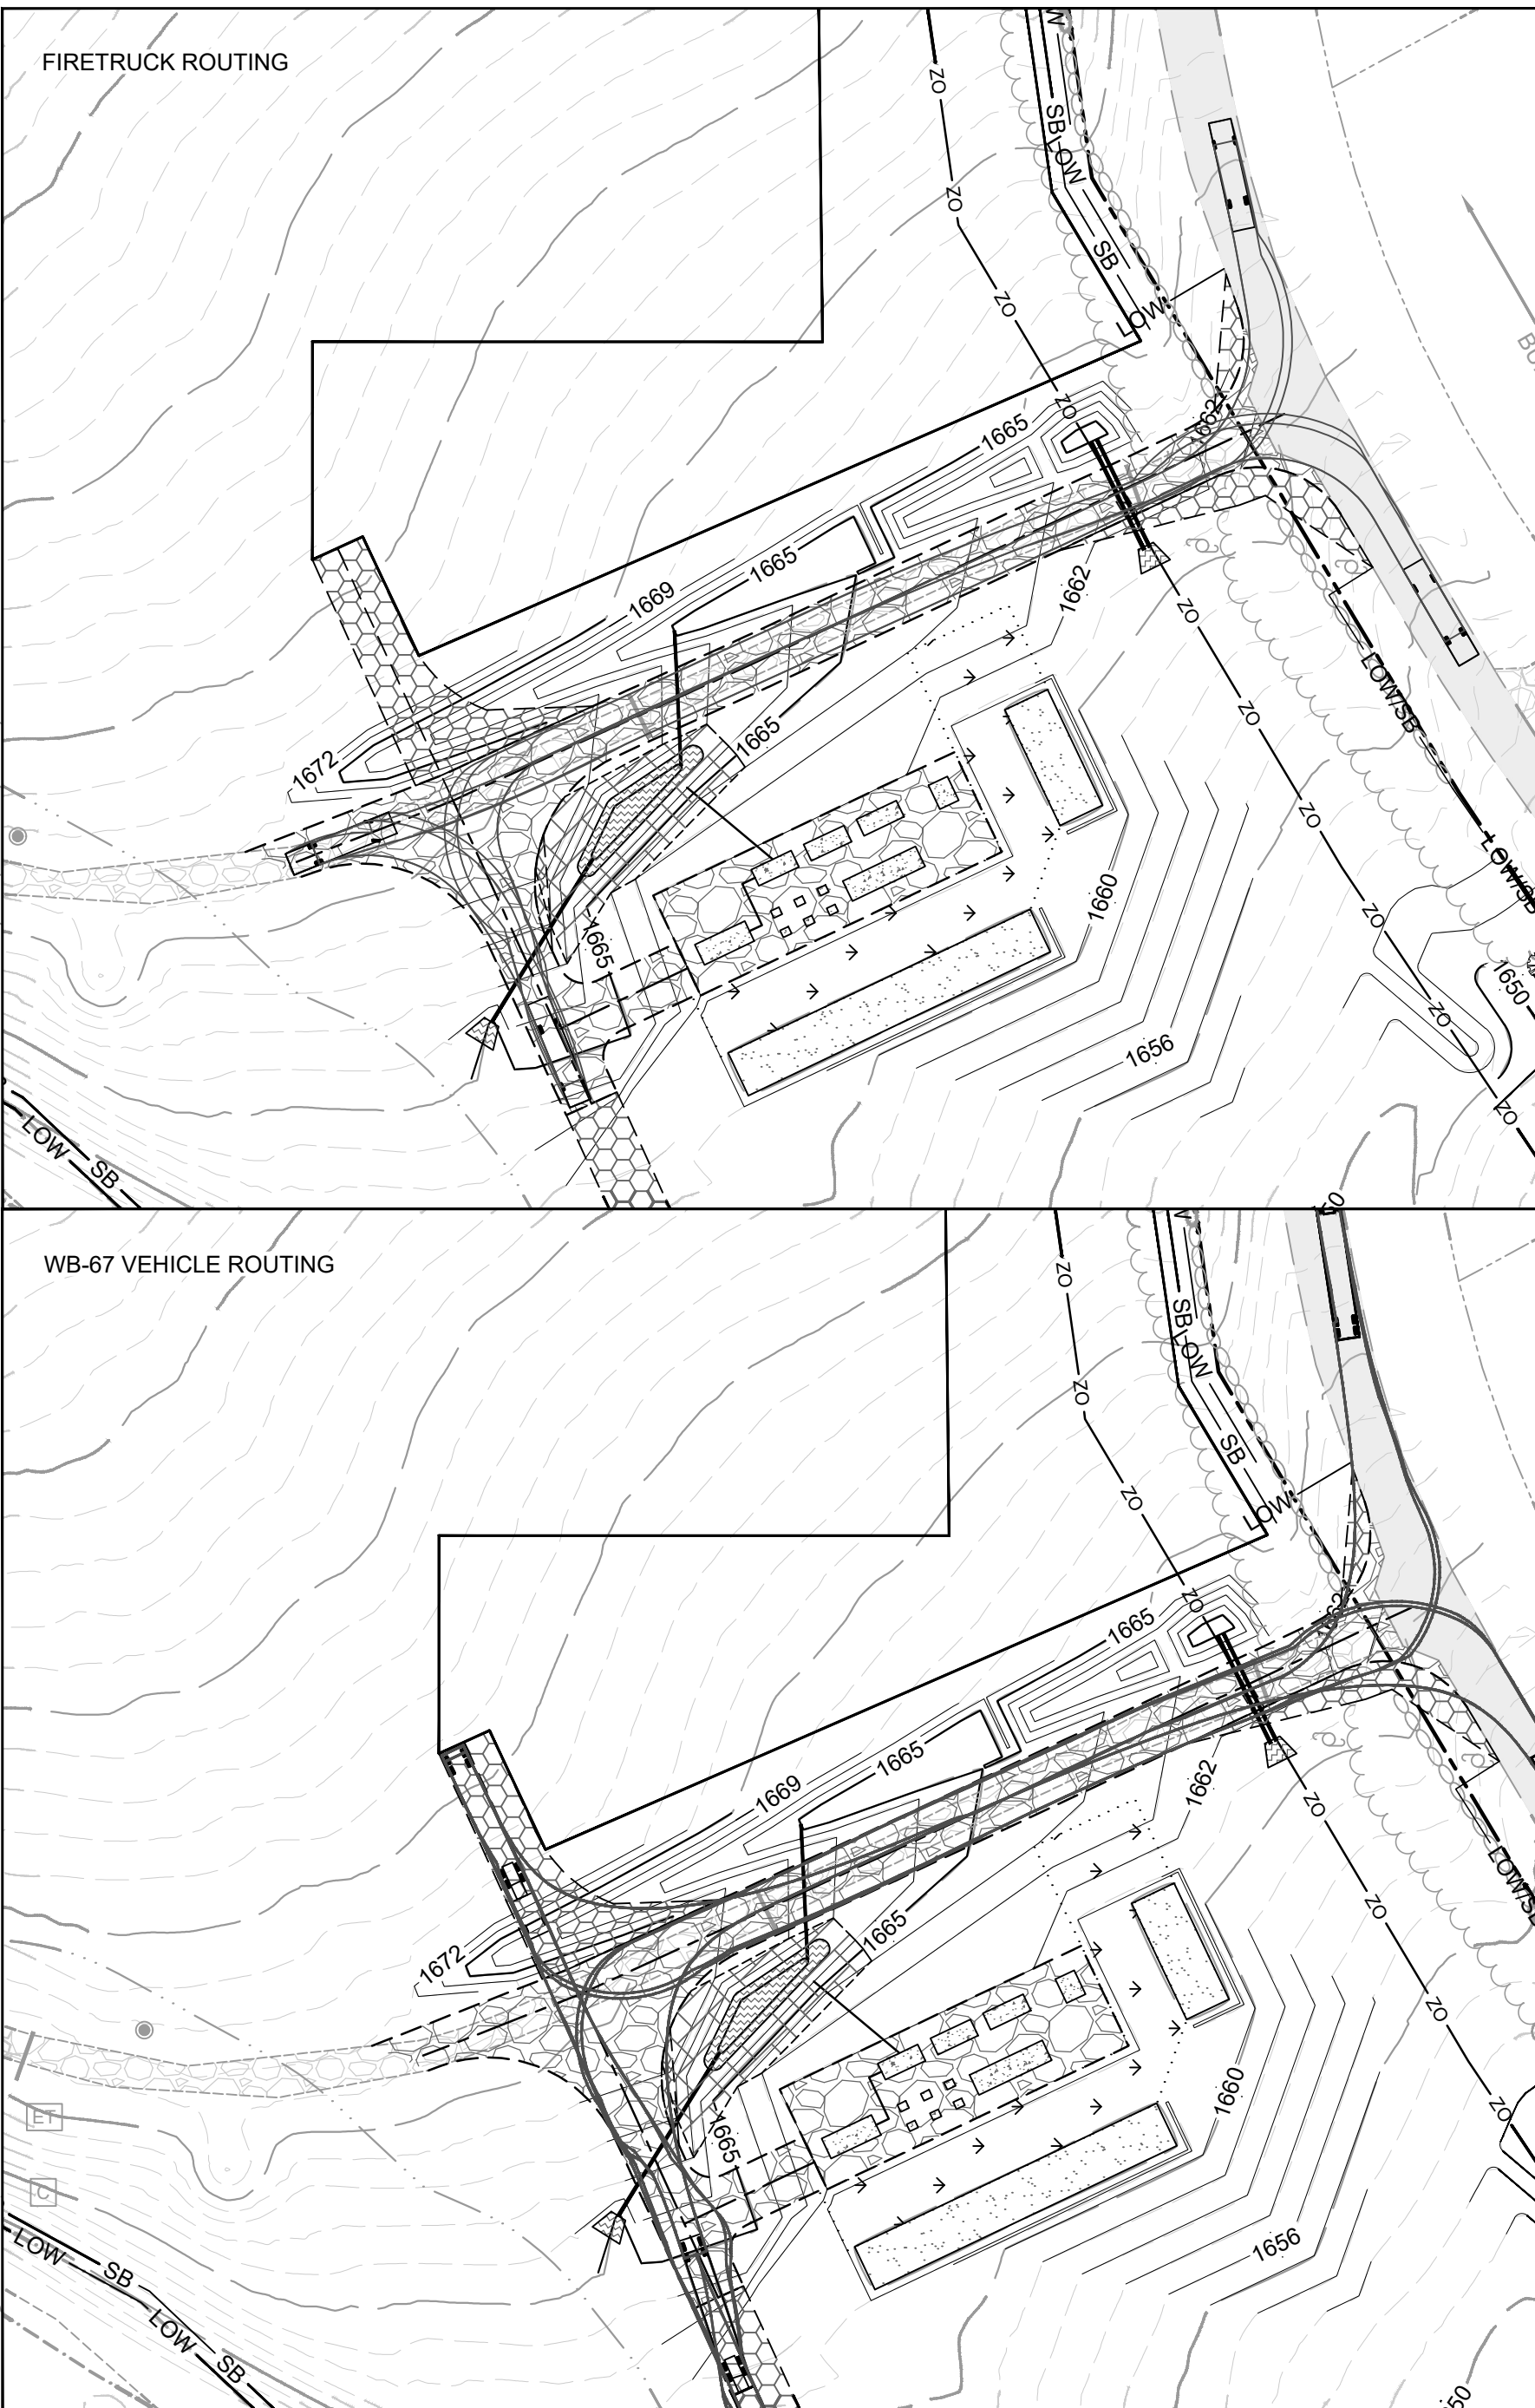

DATE	REVISION	ISSUE / REVISION DESCRIPTION	APPROVED
07/07/2026	6	REVISED PER STORMWATER DESIGN UPDATES	OAC
06/15/2026	5	REVISED PER GEOTECHNICAL FINDINGS	MRB
02/18/2026	4	RESPONSE TO COMMENTS	MRB
02/03/2026	3	RESPONSE TO COMMENTS	MRB
01/05/2026	2	RESPONSE TO COMMENTS	MRB
10/12/2025	1	REVISED PER TOWN OF WORTHINGTON PLANNING BOARD COMMENTS	MRB
09/23/2025	0	ISSUED FOR PERMITTING/NOT FOR CONSTRUCTION	MRB

PROJECT: **2.0 MW AC GROUND-MOUNT SOLAR PV DEVELOPMENT**
190 RIDGE ROAD
WORTHINGTON, MA 01098


TITLE: **GRADING/EARTHWORK PLAN**

CLIENT: **BWC WADES STREAM, LLC**

SEAL: **COMMONWEALTH OF MASSACHUSETTS**
OLIVIA CROSBY CIVIL
No. 54915
PROFESSIONAL ENGINEER

DESIGNED BY: OAC
CHECKED BY: APV
PROJECT NUMBER: US-EI-365230438
DRAWING NUMBER: **C-101**
SHEET NUMBER: **3 OF 11**



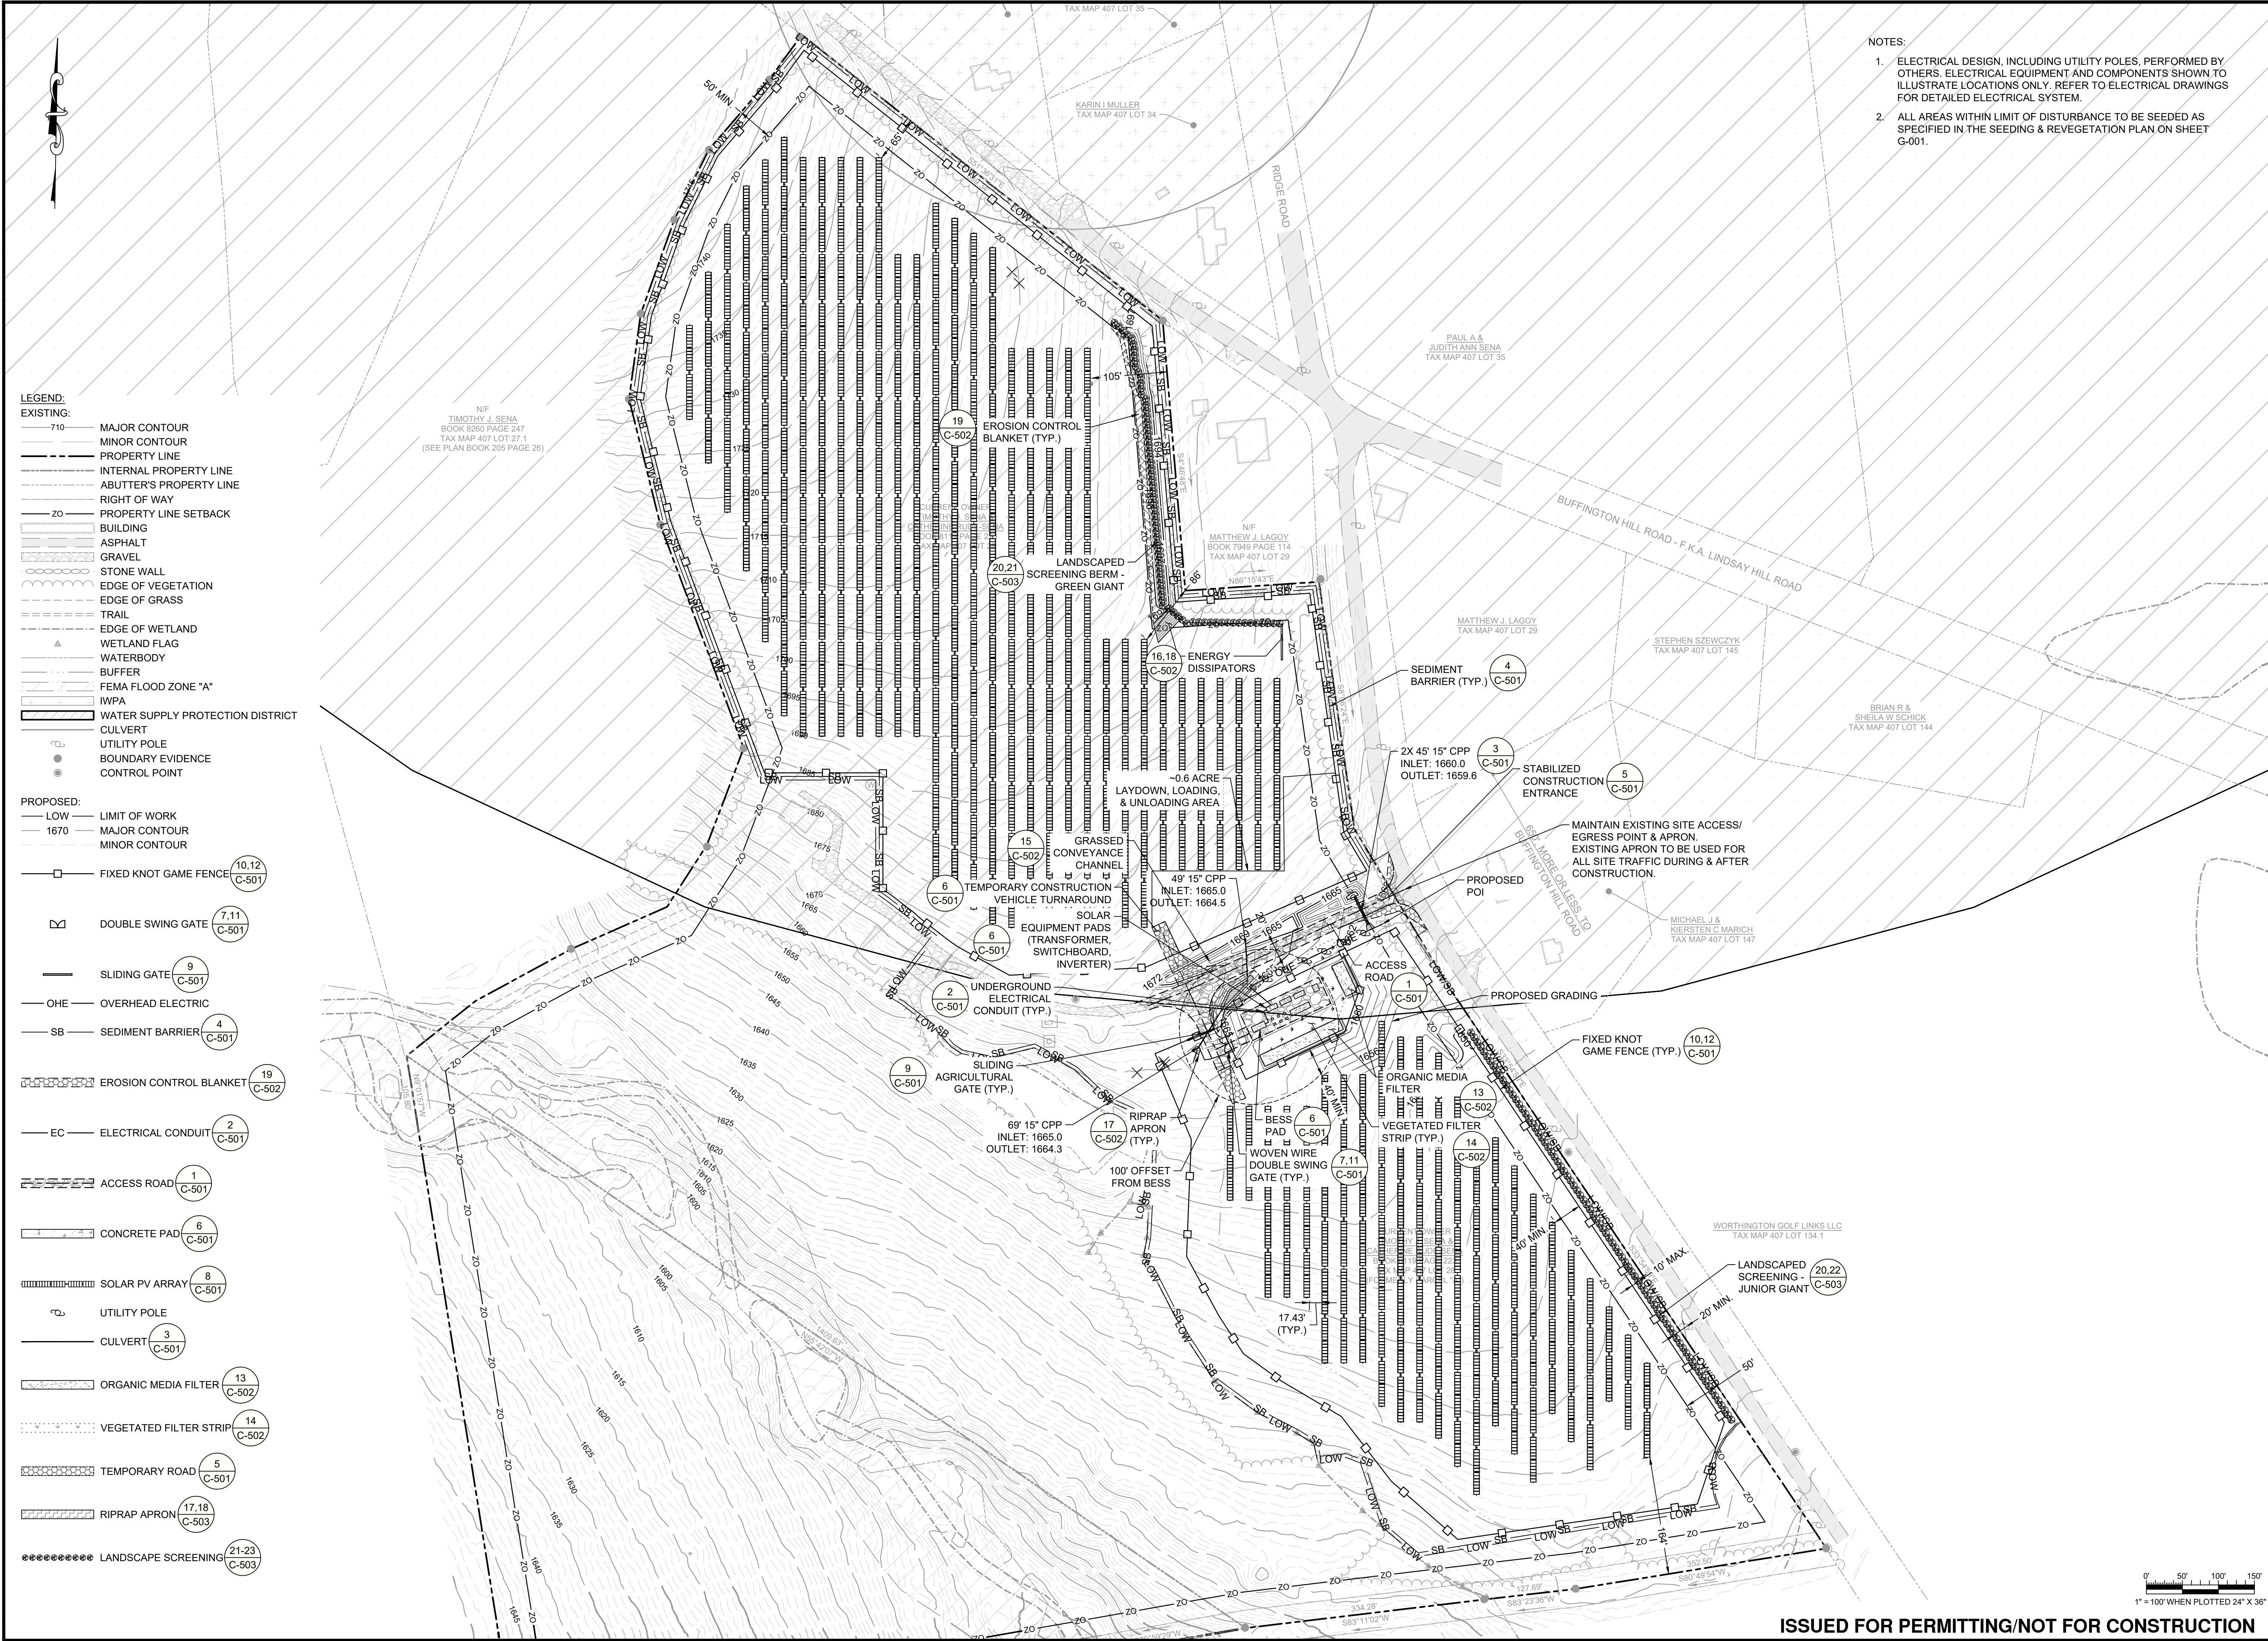

- LEGEND:**
- EXISTING:**
- 710 MAJOR CONTOUR
 - MINOR CONTOUR
 - PROPERTY LINE
 - INTERNAL PROPERTY LINE
 - ABUTTER'S PROPERTY LINE
 - RIGHT OF WAY
 - PROPERTY LINE SETBACK
 - BUILDING
 - ASPHALT
 - GRAVEL
 - STONE WALL
 - EDGE OF VEGETATION
 - EDGE OF GRASS
 - TRAIL
 - EDGE OF WETLAND
 - WETLAND FLAG
 - WATERBODY
 - BUFFER
 - FEMA FLOOD ZONE "A"
 - IWPA
 - WATER SUPPLY PROTECTION DISTRICT
 - CULVERT
 - UTILITY POLE
 - BOUNDARY EVIDENCE
 - CONTROL POINT
- PROPOSED:**
- LOW LIMIT OF WORK
 - 1670 MAJOR CONTOUR
 - MINOR CONTOUR
 - FIXED KNOT GAME FENCE (10.12 C-501)
 - DOUBLE SWING GATE (7.11 C-501)
 - SLIDING GATE (9 C-501)
 - OHE OVERHEAD ELECTRIC
 - SB SEDIMENT BARRIER (4 C-501)
 - EROSION CONTROL BLANKET (19 C-502)
 - EC ELECTRICAL CONDUIT (2 C-501)
 - ACCESS ROAD (1 C-501)
 - CONCRETE PAD (6 C-501)
 - SOLAR PV ARRAY (8 C-501)
 - UTILITY POLE
 - CULVERT (3 C-501)
 - ORGANIC MEDIA FILTER (13 C-502)
 - VEGETATED FILTER STRIP (14 C-502)
 - TEMPORARY ROAD (5 C-501)
 - RIPRAP APRON (17, 18 C-503)
 - LANDSCAPE SCREENING (21-23 C-503)

- NOTES:
- ELECTRICAL DESIGN, INCLUDING UTILITY POLES, PERFORMED BY OTHERS. ELECTRICAL EQUIPMENT AND COMPONENTS SHOWN TO ILLUSTRATE LOCATIONS ONLY. REFER TO ELECTRICAL DRAWINGS FOR DETAILED ELECTRICAL SYSTEM.
 - ALL AREAS WITHIN LIMIT OF DISTURBANCE TO BE SEEDED AS SPECIFIED IN THE SEEDING & REVEGETATION PLAN ON SHEET G-001.

WSP USA INC.
100 APOLLO DRIVE, SUITE 302
CHELMSFORD MASSACHUSETTS 01824
TELEPHONE: (978) 692-9090
FAX: (978) 692-6633
WEB: WWW.WSP.COM

REVISION	DATE	ISSUE / REVISION DESCRIPTION	ISSUED	APPROVED
6	07/07/2026	REVISED PER STORMWATER DESIGN UPDATES	MRB	OAC
5	06/15/2026	REVISED PER GEOTECHNICAL FINDINGS	MRB	OAC
4	02/18/2026	RESPONSE TO COMMENTS	MRB	OAC
3	02/03/2026	RESPONSE TO COMMENTS	MRB	OAC
2	01/05/2026	RESPONSE TO COMMENTS	MRB	OAC
1	10/21/2025	REVISED PER TOWN OF WORTHINGTON PLANNING BOARD COMMENTS	MRB	OAC
0	09/23/2025	ISSUED FOR PERMITTING/NOT FOR CONSTRUCTION	MRB	OAC

PROJECT: 2.0 MW AC GROUND-MOUNT SOLAR PV DEVELOPMENT
190 RIDGE ROAD
WORTHINGTON, MA 01098



TITLE: WATER SUPPLY PROTECTION DISTRICT OVERLAY

CLIENT: BWC WADES STREAM, LLC

SEAL:

DESIGNED BY: OAC
CHECKED BY: APV
PROJECT NUMBER: US-EI-365230438
DRAWING NUMBER: C-103
SHEET NUMBER: 5 OF 11

DRAWN BY: MRB
SCALE: AS SHOWN

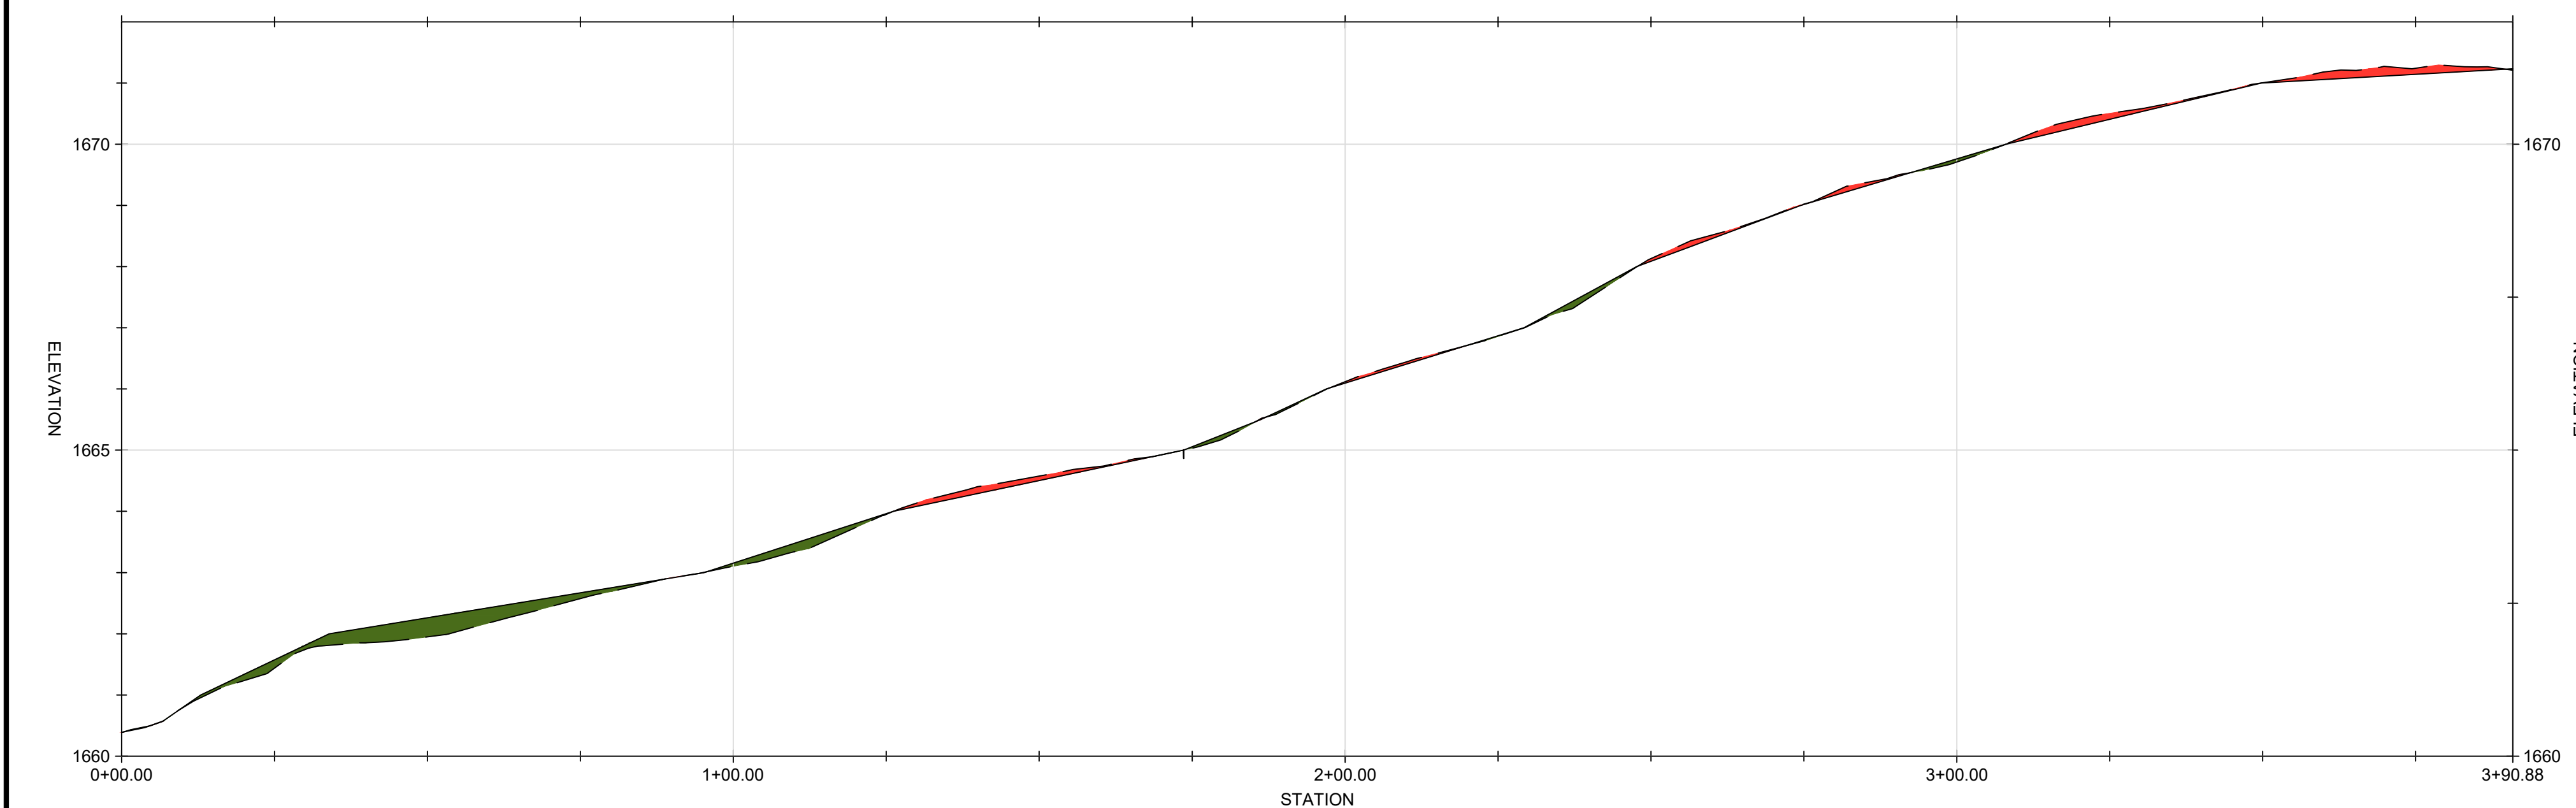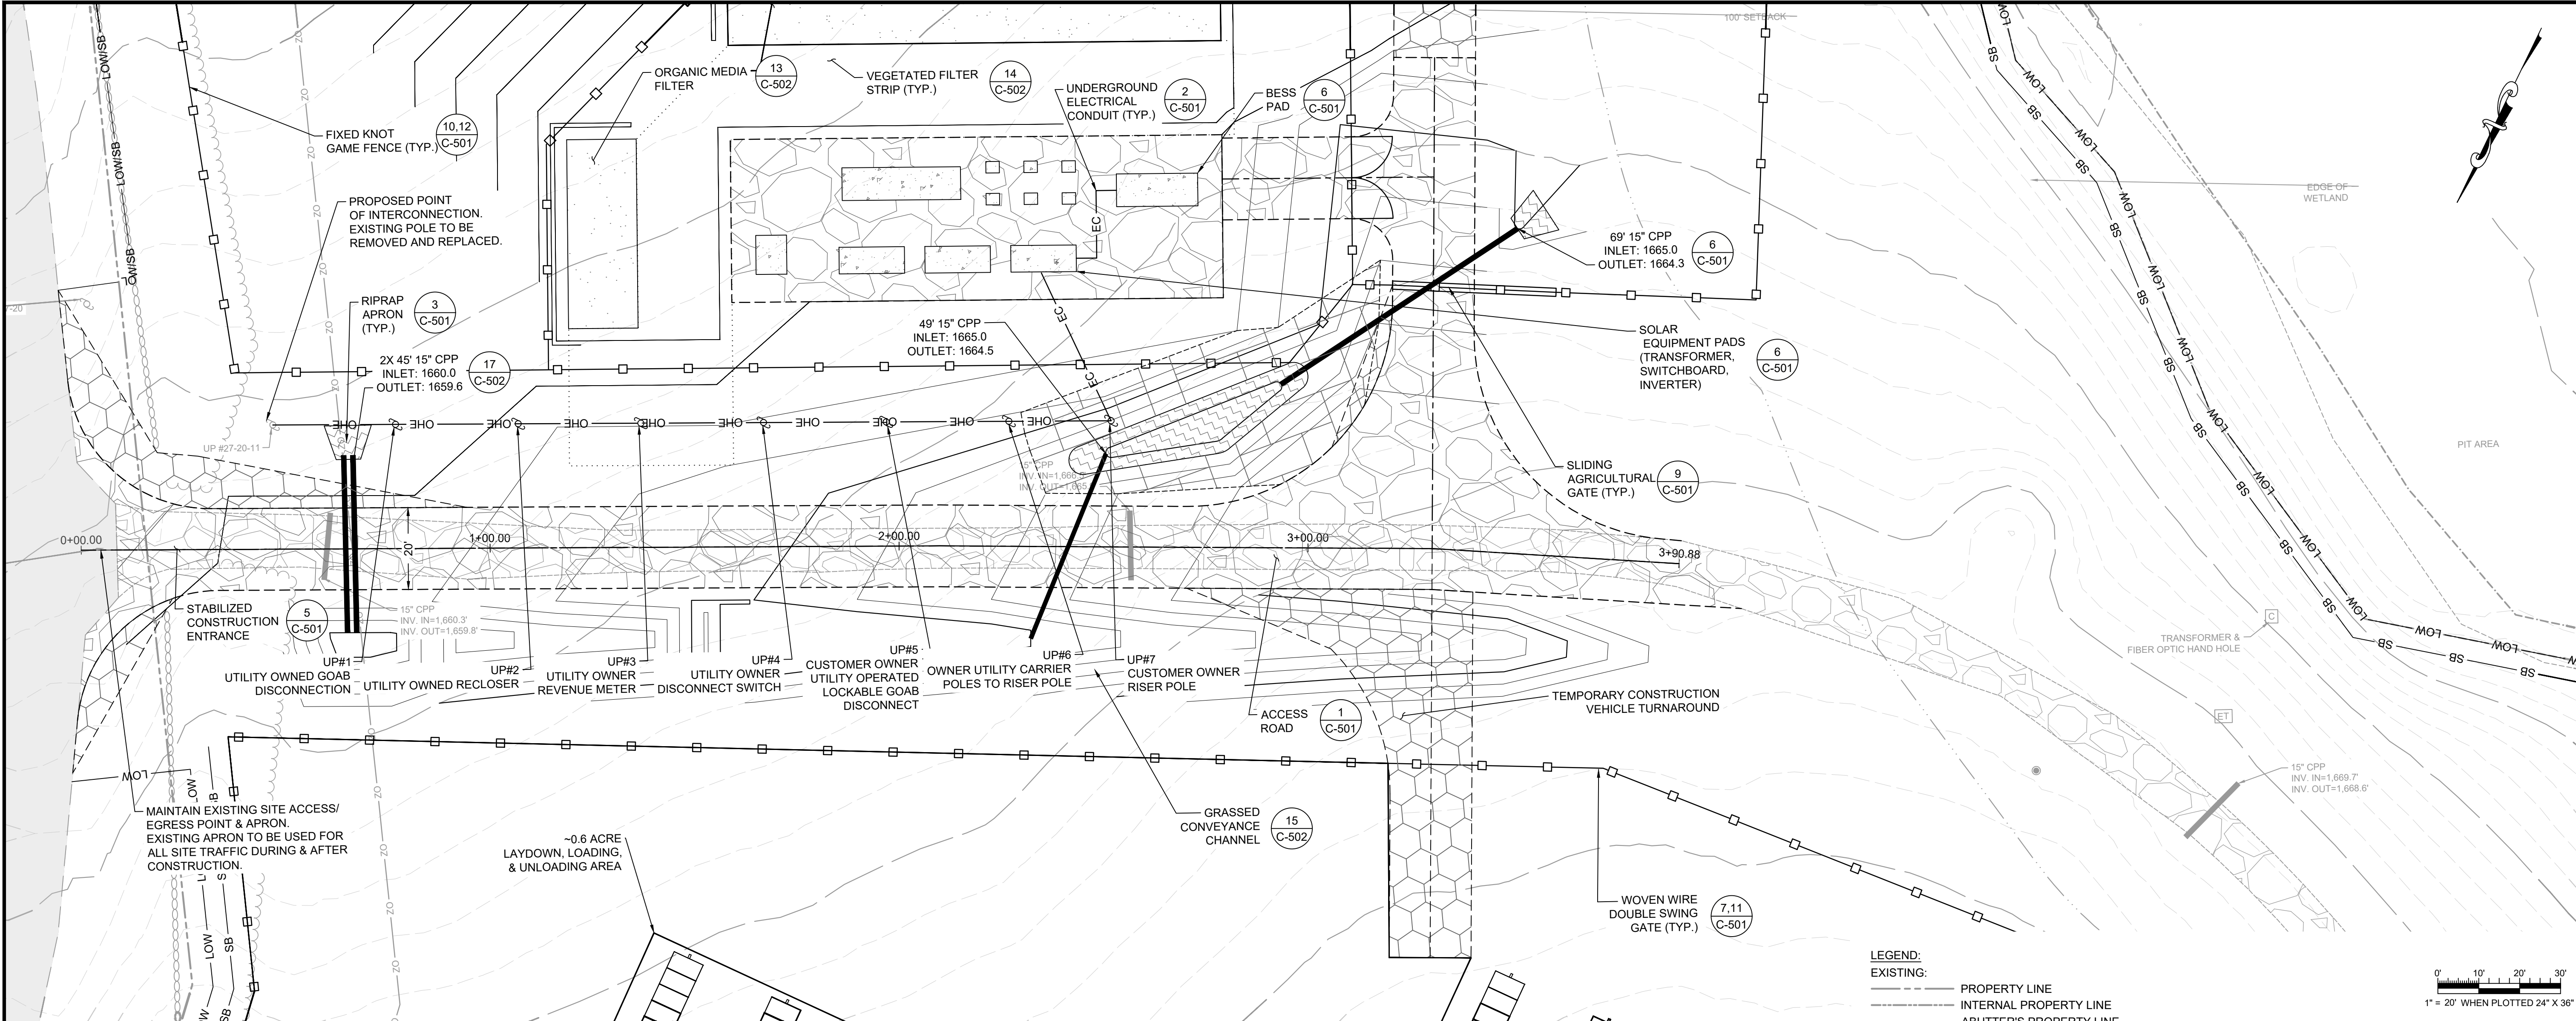

- NOTES:
- ELECTRICAL DESIGN, INCLUDING UTILITY POLES, PERFORMED BY OTHERS. ELECTRICAL EQUIPMENT AND COMPONENTS SHOWN TO ILLUSTRATE LOCATIONS ONLY. REFER TO ELECTRICAL DRAWINGS FOR DETAILED ELECTRICAL SYSTEM.
 - ALL AREAS WITHIN LIMIT OF DISTURBANCE TO BE SEEDED AS SPECIFIED IN THE SEEDING & REVEGETATION PLAN ON SHEET G-001.
 - THE TOTAL GRADING CUT VOLUME FOR THE SITE IS 1627.87 CUBIC YARDS. THE TOTAL GRADING FILL VOLUME IS 1482.78 CUBIC YARDS. THE GRADING WILL RESULT IN A NET CUT VOLUME OF 145.09 CUBIC YARDS WHICH CAN BE DISPERSED ACROSS THE SITE AT THE OWNER'S DISCRETION.

LEGEND:

EXISTING:

- PROPERTY LINE
- INTERNAL PROPERTY LINE
- ABUTTER'S PROPERTY LINE
- RIGHT OF WAY
- PROPERTY LINE SETBACK
- BUILDING
- ASPHALT
- GRAVEL
- STONE WALL
- EDGE OF VEGETATION
- EDGE OF GRASS
- TRAIL
- EDGE OF WETLAND
- WETLAND FLAG
- WATERBODY
- BUFFER
- FEMA FLOOD ZONE "A"
- IWPA
- CULVERT
- UTILITY POLE
- BOUNDARY EVIDENCE
- CONTROL POINT

PROPOSED:

- LOW
- LIMIT OF WORK
- MAJOR CONTOUR
- MINOR CONTOUR
- FIXED KNOT GAME FENCE (10.12 C-501)
- DOUBLE SWING GATE (7.11 C-501)
- SLIDING GATE (9 C-501)
- OHE OVERHEAD ELECTRIC
- SB SEDIMENT BARRIER (4 C-501)
- EROSION CONTROL BLANKET (19 C-502)
- EC ELECTRICAL CONDUIT (2 C-501)
- ACCESS ROAD (1 C-501)
- CONCRETE PAD (6 C-501)
- SOLAR PV ARRAY (8 C-501)
- UTILITY POLE
- CULVERT (3 C-501)
- ORGANIC MEDIA FILTER (13 C-502)
- VEGETATED FILTER STRIP (14 C-502)
- TEMPORARY ROAD (5 C-501)
- RIPRAP APRON (17,18 C-503)
- LANDSCAPE SCREENING (21-23 C-503)

WSP USA INC.
100 APOLLO DRIVE, SUITE 302
CHELMSFORD MASSACHUSETTS 01824
TELEPHONE: (978) 692-9090
FAX: (978) 692-6633
WEB: WWW.WSP.COM

REVISION	DATE	ISSUE / REVISION DESCRIPTION	ISSUED	APPROVED
6	07/07/2026	REVISED PER STORMWATER DESIGN UPDATES	MRB	OAC
5	06/15/2026	REVISED PER GEOTECHNICAL FINDINGS	MRB	OAC
4	02/18/2026	RESPONSE TO COMMENTS	MRB	OAC
3	02/03/2026	RESPONSE TO COMMENTS	MRB	OAC
2	01/05/2026	RESPONSE TO COMMENTS	MRB	OAC
1	10/21/2025	REVISED PER TOWN OF WORTHINGTON PLANNING BOARD COMMENTS	MRB	OAC
0	09/23/2025	ISSUED FOR PERMITTING/NOT FOR CONSTRUCTION	MRB	OAC

PROJECT: 2.0 MW AC GROUND-MOUNT SOLAR PV DEVELOPMENT

190 RIDGE ROAD
WORTHINGTON, MA 01098

TITLE: ACCESS ROAD TOPOGRAPHIC PROFILE ANALYSIS

CLIENT: BWC WADES STREAM, LLC

SEAL:

DESIGNED BY: OAC

CHECKED BY: APV


PROJECT NUMBER: US-EI-365230438

DRAWING NUMBER: C-104


SHEET NUMBER: 6 OF 11

DRAWN BY: MRB

SCALE: AS SHOWN

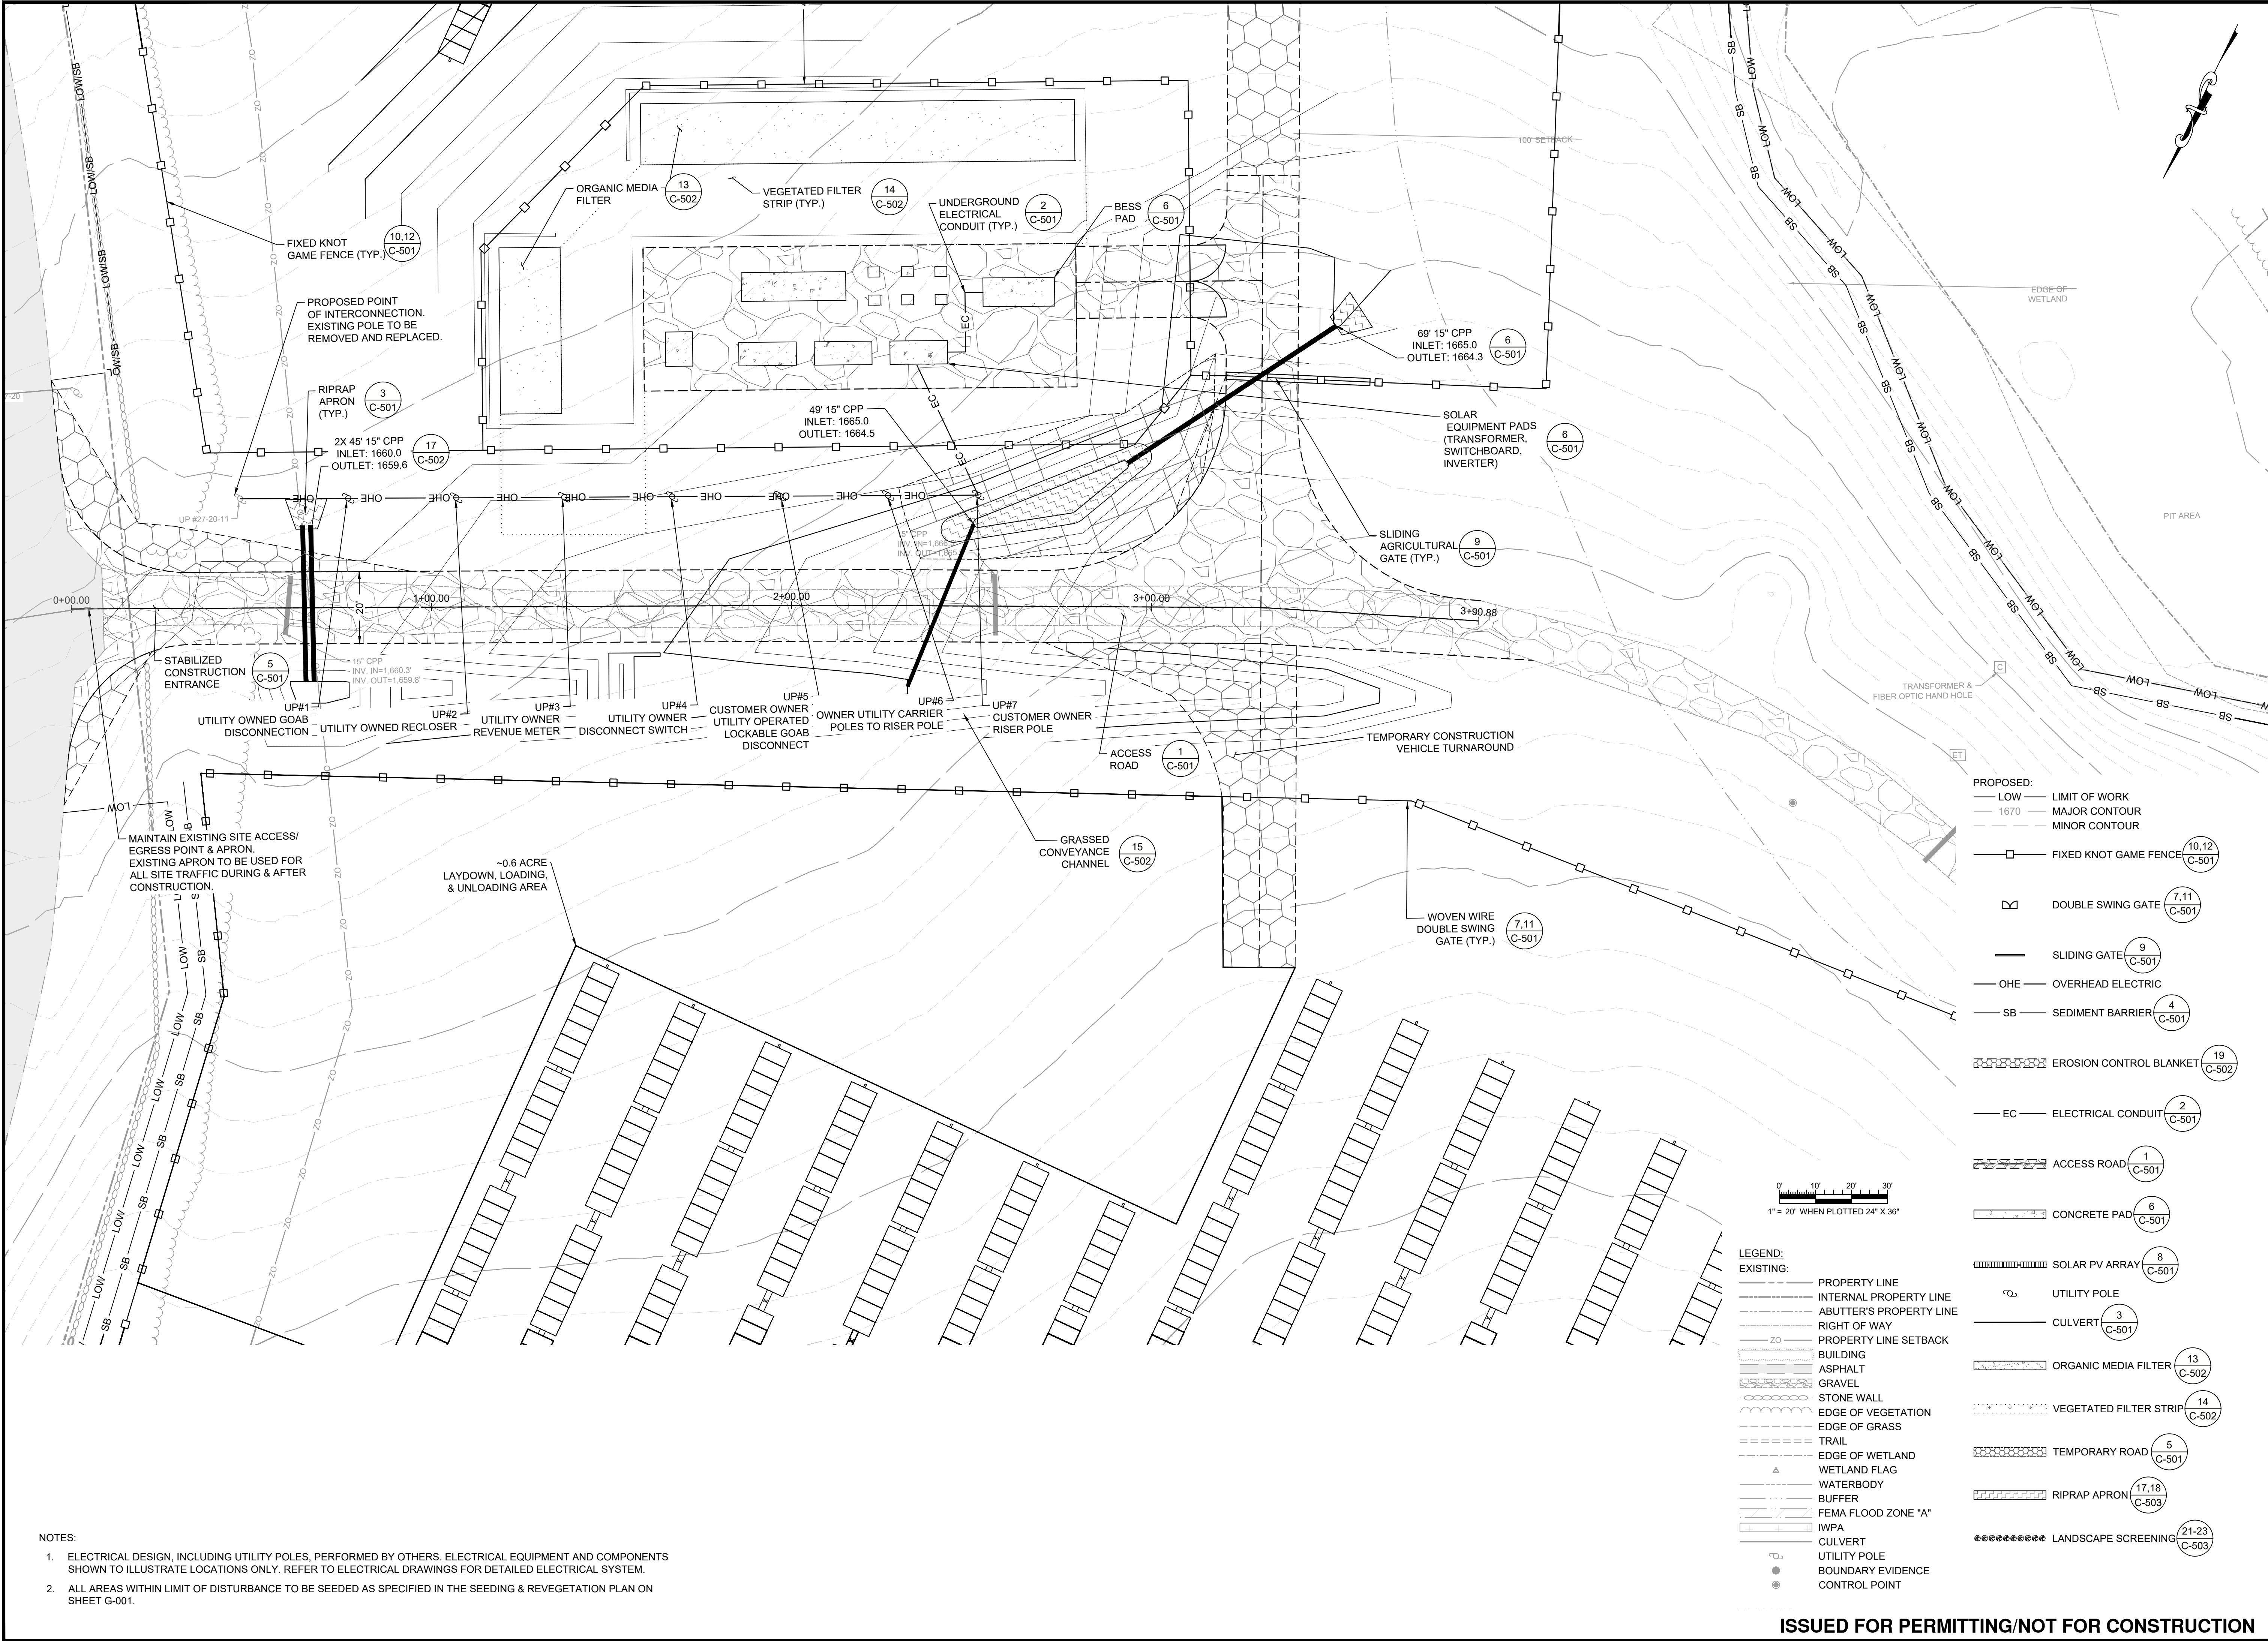

- NOTES:
- ELECTRICAL DESIGN, INCLUDING UTILITY POLES, PERFORMED BY OTHERS. ELECTRICAL EQUIPMENT AND COMPONENTS SHOWN TO ILLUSTRATE LOCATIONS ONLY. REFER TO ELECTRICAL DRAWINGS FOR DETAILED ELECTRICAL SYSTEM.
 - ALL AREAS WITHIN LIMIT OF DISTURBANCE TO BE SEEDED AS SPECIFIED IN THE SEEDING & REVEGETATION PLAN ON SHEET G-001.

 

- LEGEND:
- EXISTING:
- PROPERTY LINE
 - INTERNAL PROPERTY LINE
 - ABUTTER'S PROPERTY LINE
 - RIGHT OF WAY
 - PROPERTY LINE SETBACK
 - BUILDING
 - ASPHALT
 - GRAVEL
 - STONE WALL
 - EDGE OF VEGETATION
 - EDGE OF GRASS
 - TRAIL
 - EDGE OF WETLAND
 - WETLAND FLAG
 - WATERBODY
 - BUFFER
 - FEMA FLOOD ZONE "A"
 - IWPA
 - CULVERT
 - UTILITY POLE
 - BOUNDARY EVIDENCE
 - CONTROL POINT

- PROPOSED:
- LOW LIMIT OF WORK
 - 1670 MAJOR CONTOUR
 - MINOR CONTOUR
 - FIXED KNOT GAME FENCE (10,12 C-501)
 - DOUBLE SWING GATE (7,11 C-501)
 - SLIDING GATE (9 C-501)
 - OHE OVERHEAD ELECTRIC
 - SB SEDIMENT BARRIER (4 C-501)
 - EROSION CONTROL BLANKET (19 C-502)
 - EC ELECTRICAL CONDUIT (2 C-501)
 - ACCESS ROAD (1 C-501)
 - CONCRETE PAD (6 C-501)
 - SOLAR PV ARRAY (8 C-501)
 - UTILITY POLE
 - CULVERT (3 C-501)
 - ORGANIC MEDIA FILTER (13 C-502)
 - VEGETATED FILTER STRIP (14 C-502)
 - TEMPORARY ROAD (5 C-501)
 - RIPRAP APRON (17,18 C-503)
 - LANDSCAPE SCREENING (21-23 C-503)

WSP USA INC.
100 APOLLO DRIVE, SUITE 302
CHELMSFORD MASSACHUSETTS 01824
TELEPHONE: (978) 692-9090
FAX: (978) 692-6633
WEB: WWW.WSP.COM

REVISION	DATE	ISSUE / REVISION DESCRIPTION	ISSUED	APPROVED
6	07/07/2026	REVISED PER STORMWATER DESIGN UPDATES	MRB	OAC
5	06/15/2026	REVISED PER GEOTECHNICAL FINDINGS	MRB	OAC
4	02/18/2026	RESPONSE TO COMMENTS	MRB	OAC
3	02/03/2026	RESPONSE TO COMMENTS	MRB	OAC
2	01/05/2026	RESPONSE TO COMMENTS	MRB	OAC
1	10/21/2025	REVISED PER TOWN OF WORTHINGTON PLANNING BOARD COMMENTS	MRB	OAC
0	09/23/2025	ISSUED FOR PERMITTING/NOT FOR CONSTRUCTION	MRB	OAC

PROJECT: 2.0 MW AC GROUND-MOUNT SOLAR PV DEVELOPMENT
190 RIDGE ROAD
WORTHINGTON, MA 01098

TITLE: EQUIPMENT PADS

CLIENT: BWC WADES
STREAM, LLC



SCALE: AS SHOWN

PROJECT NUMBER: US-EI-365230438

DRAWING NUMBER: C-105

SHEET NUMBER: 7 OF 11

DESIGNED BY: OAC
CHECKED BY: APV
PROJECT NUMBER: US-EI-365230438
DRAWING NUMBER: C-105
SHEET NUMBER: 7 OF 11

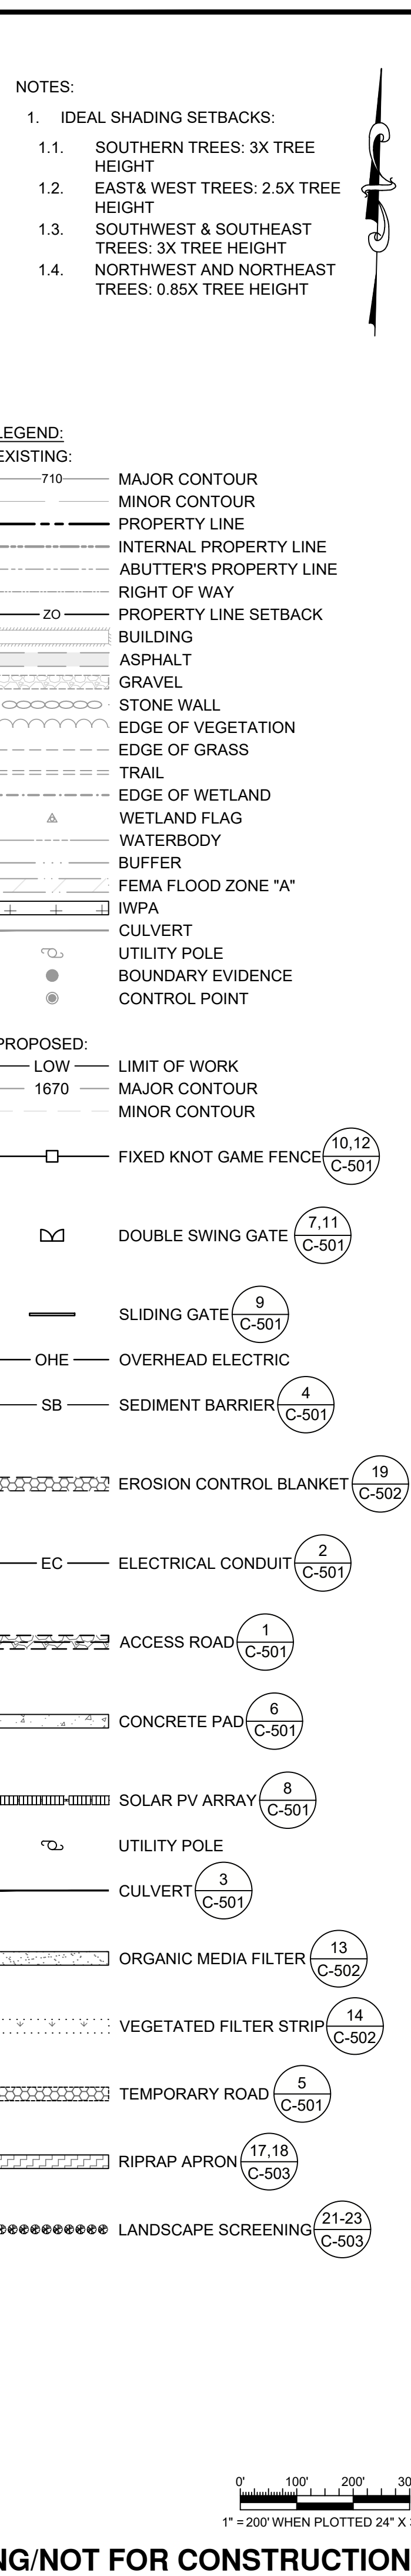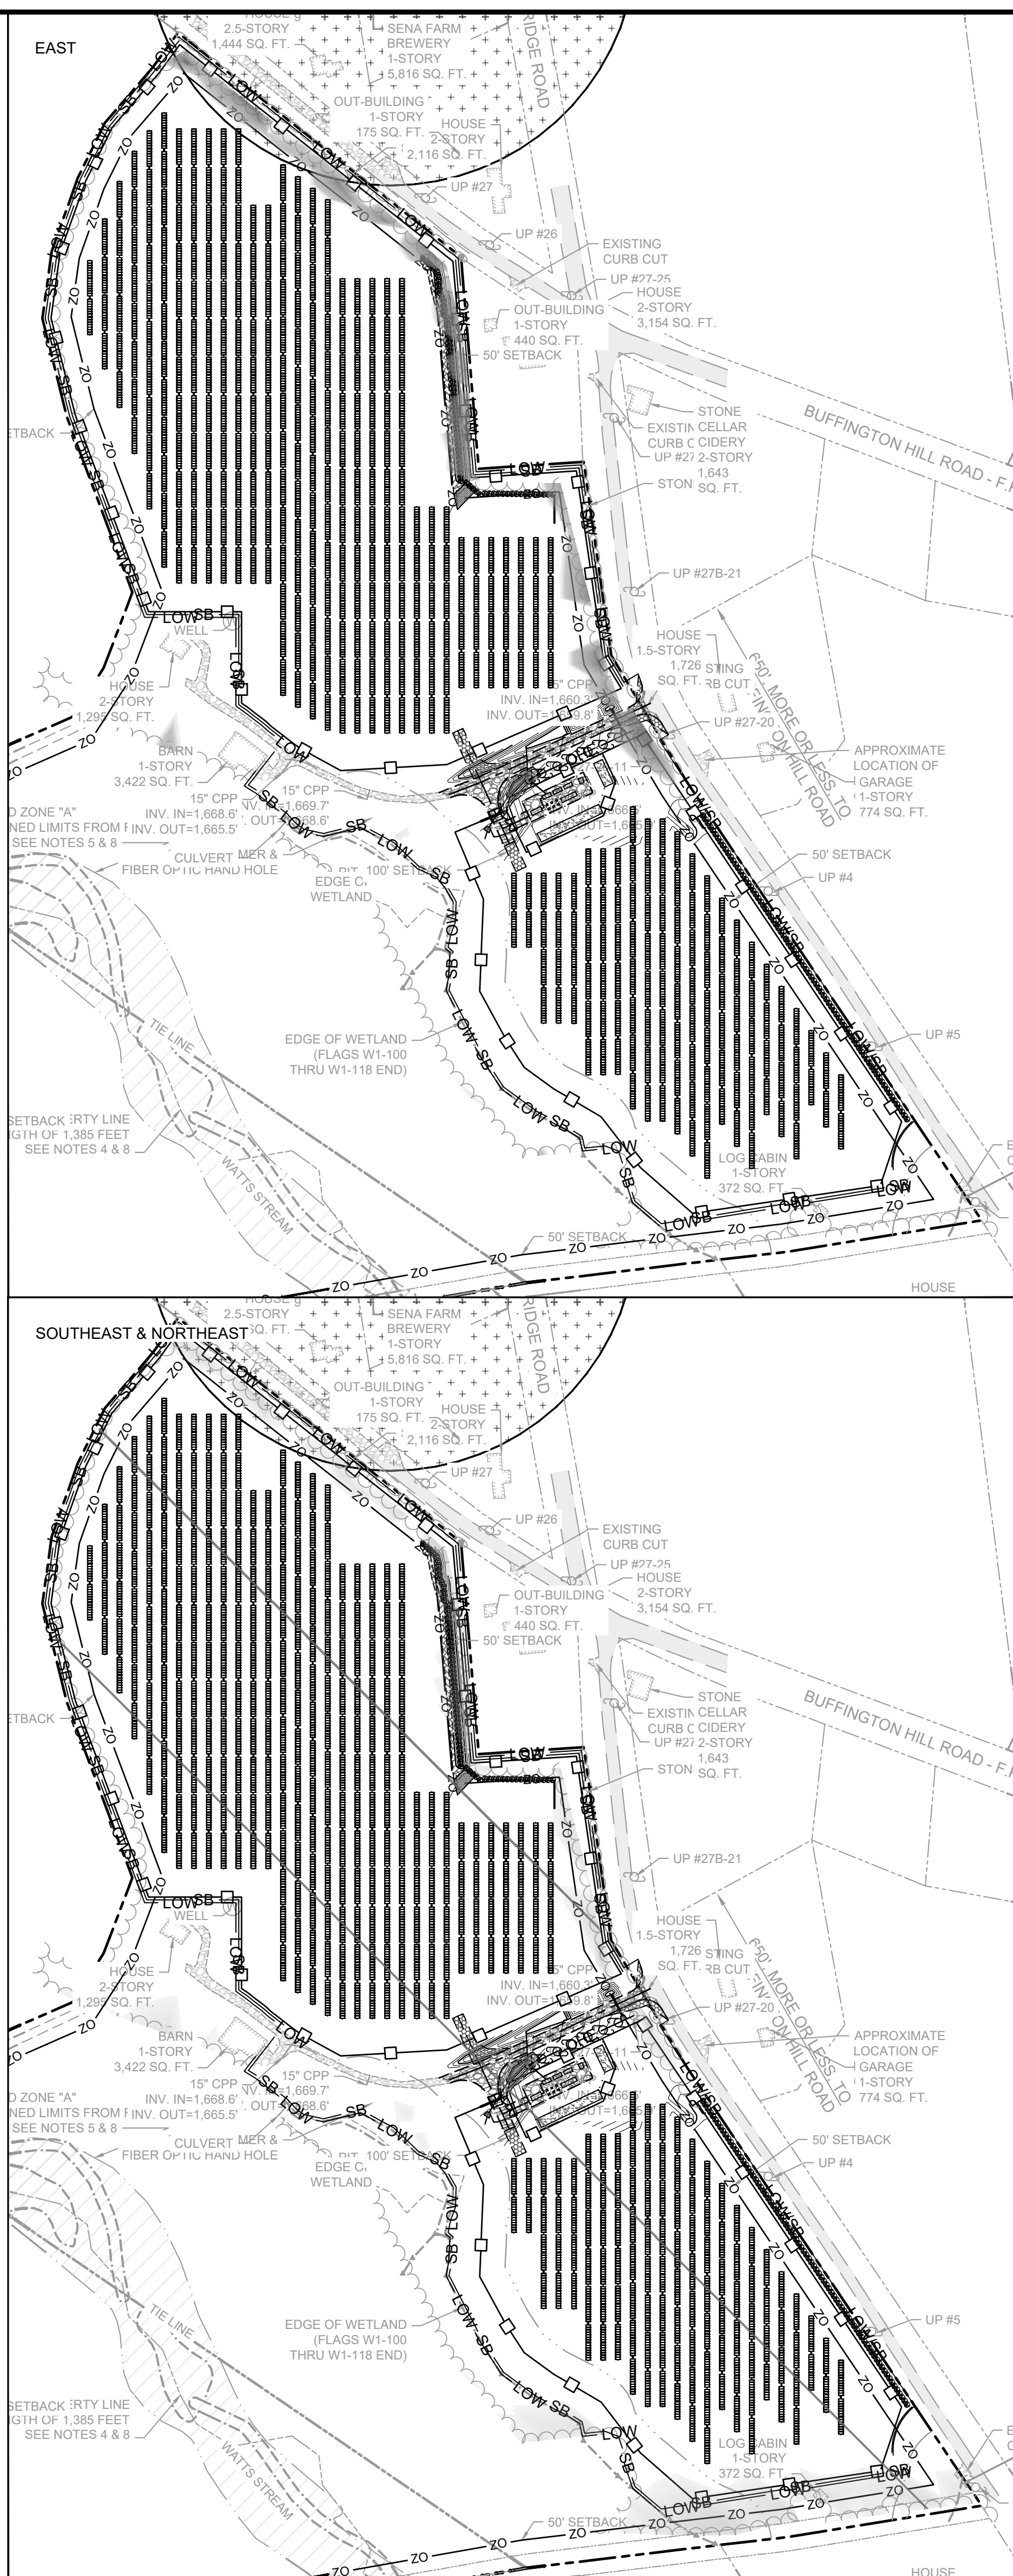




\\BlueWave\US-El-3652230437 - Ridge Rd Worthington\4 Permitting\Sheets\8 - Ridge Rd - C-105 - Jul. 07, 2026 1:47pm - wds morgan.mcdonald




1. ALIGN CENTER OF PIPE WITH CENTERLINE OF DITCH AND BOTTOM OF PIPE WITH DITCH LINE.
2. PIPE EXTENDS A MINIMUM OF 3" BEYOND DENSE GRADED CRUSHED STONE AT INLET AND OUTLET.
3. PIPE SLOPE SHALL FOLLOW EXISTING DITCH LINE BUT BE NO LESS THAN 1.5% AND NO MORE THAN 10%.



1. STONE TO BE 1"-3" STONE, RECLAIMED STONE, OR RECYCLED CONCRETE EQUIVALENT.
2. LENGTH - AS REQUIRED, BUT NOT LESS THAN 50 FT.
3. THICKNESS - NOT LESS THAN SIX (6) INCHES.
4. WIDTH - TEN (10) FT. MIN, BUT NOT LESS THAN THE FULL TRAVELED WIDTH AT POINTS WHERE INGRESS OR EGRESS OCCURS.
5. FILTER CLOTH - SHALL BE PLACED OVER THE ENTIRE AREA PRIOR TO PLACING OF STONE.
6. SURFACE WATER - ALL SURFACE WATER FLOWING OR DIVERTED TOWARD CONSTRUCTION ENTRANCE SHALL BE PIPED ACROSS OR BENEATH THE ENTRANCE.
7. MAINTENANCE - THE ENTRANCE SHALL BE MAINTAINED IN A CONDITION WHICH WILL PREVENT TRACKING OR FLOWING OF SEDIMENT ONTO PUBLIC RIGHTS-OF-WAY. THIS MAY REQUIRE PERIODIC TOP DRESSING WITH ADDITIONAL STONE AS CONDITIONS DEMAND AND REPAIR AND/OR CLEANOUT OF ANY MEASURES USED TO TRAP SEDIMENT. ALL SEDIMENT SPILLED, DROPPED, WASHED OR TRACKED ONTO PUBLIC RIGHTS-OF-WAY MUST BE REMOVED IMMEDIATELY.
8. WASHING - WHEELS SHALL BE CLEANED TO REMOVE SEDIMENT PRIOR TO ENTRANCE ONTO PUBLIC RIGHTS-OF-WAY. IF WASHING IS REQUIRED, IT SHALL BE DONE ON AN AREA STABILIZED WITH STONE AND WHICH DRAINS INTO AN APPROVED SEDIMENT TRAPPING DEVICE.
9. PERIODIC INSPECTION AND NEEDED MAINTENANCE SHALL BE PROVIDED AFTER EACH RAIN.

 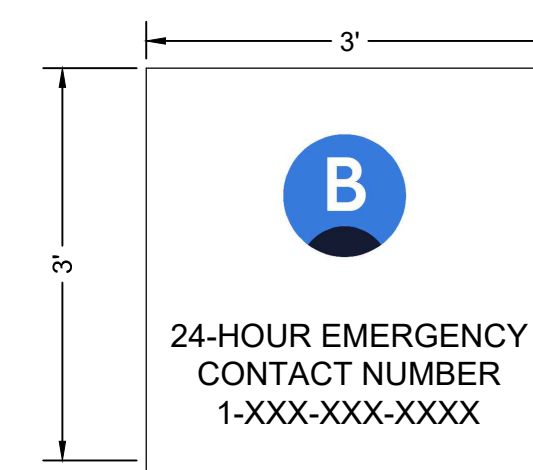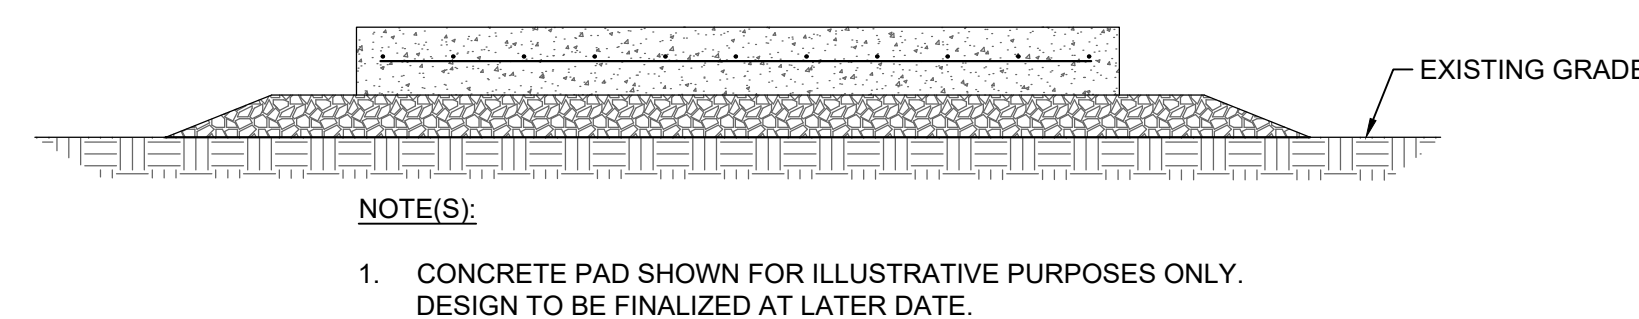


1. TYPICAL GATE SHOWN FOR ILLUSTRATIVE PURPOSES ONLY. DESIGN TO BE FINALIZED AT LATER DATE.

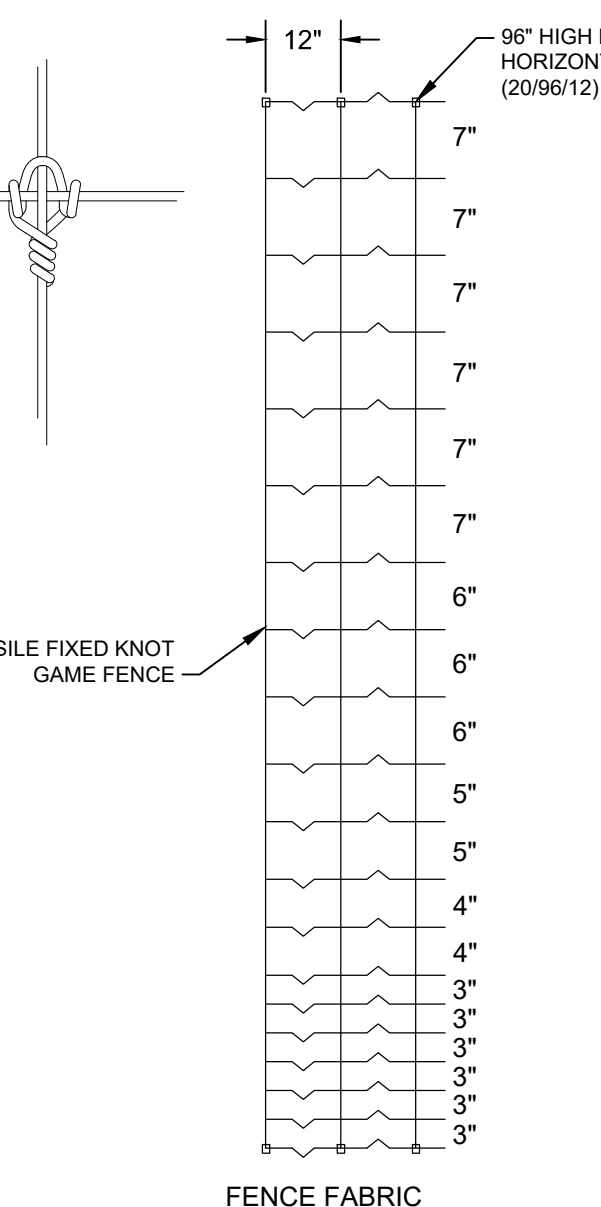


1. TYPICAL GATE SHOWN FOR ILLUSTRATIVE PURPOSES ONLY. DESIGN TO BE FINALIZED AT LATER DATE.



1. PLACE ALONG PERIMETER FENCING AT AN INTERVAL NO LESS THAN 100 FEET.
2. DETAIL SHOWN FOR ILLUSTRATIVE PURPOSES ONLY. DESIGN TO BE FINALIZED AT LATER DATE.

 

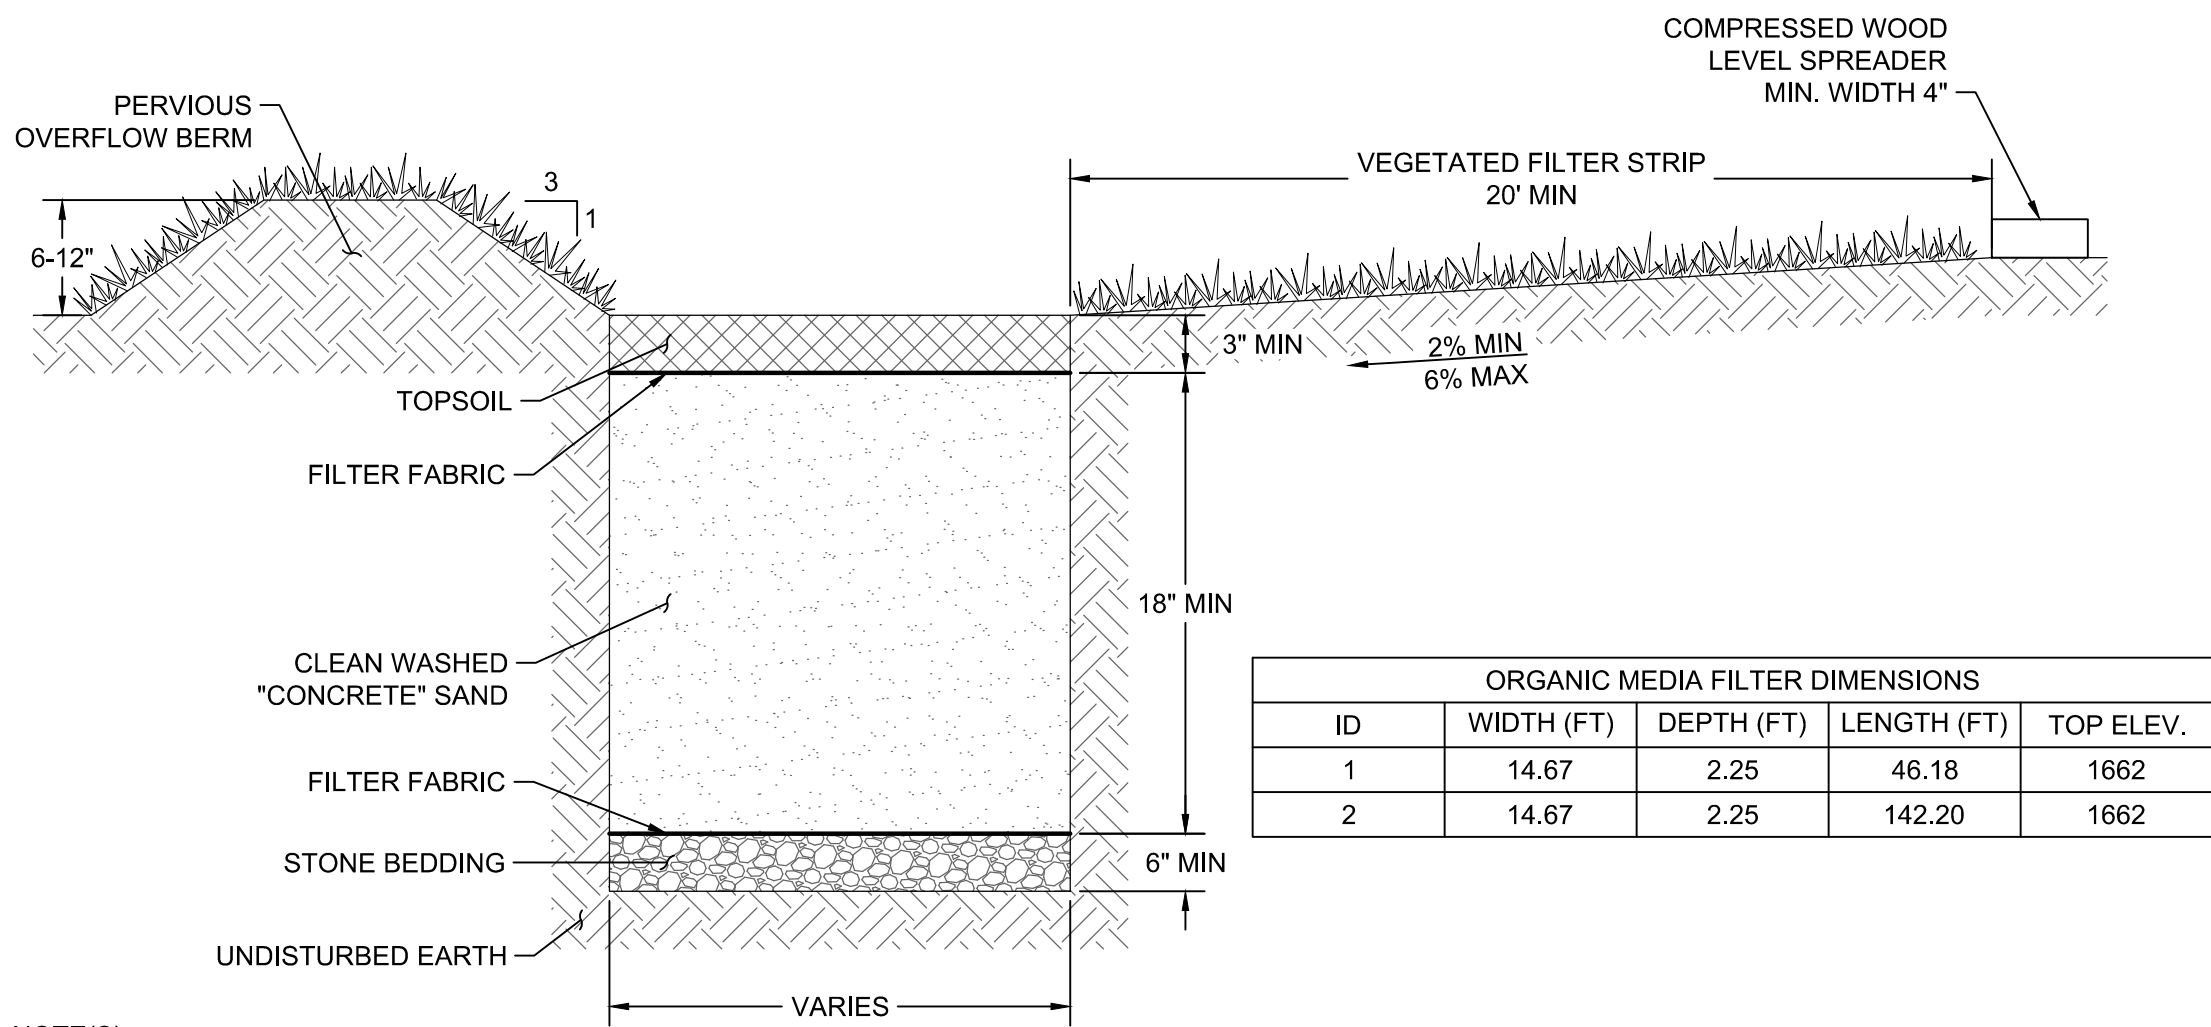


NOTE(S):

1. PERVIOUS BERM MAY VARY IN HEIGHT BETWEEN 6 TO 12 INCHES IN ORDER TO ACHIEVE A LEVEL ELEVATION ALONG THE TOP OF THE BERM TO THE MAXIMUM EXTENT POSSIBLE.

ORGANIC MEDIA FILTER

NOT TO SCALE


13

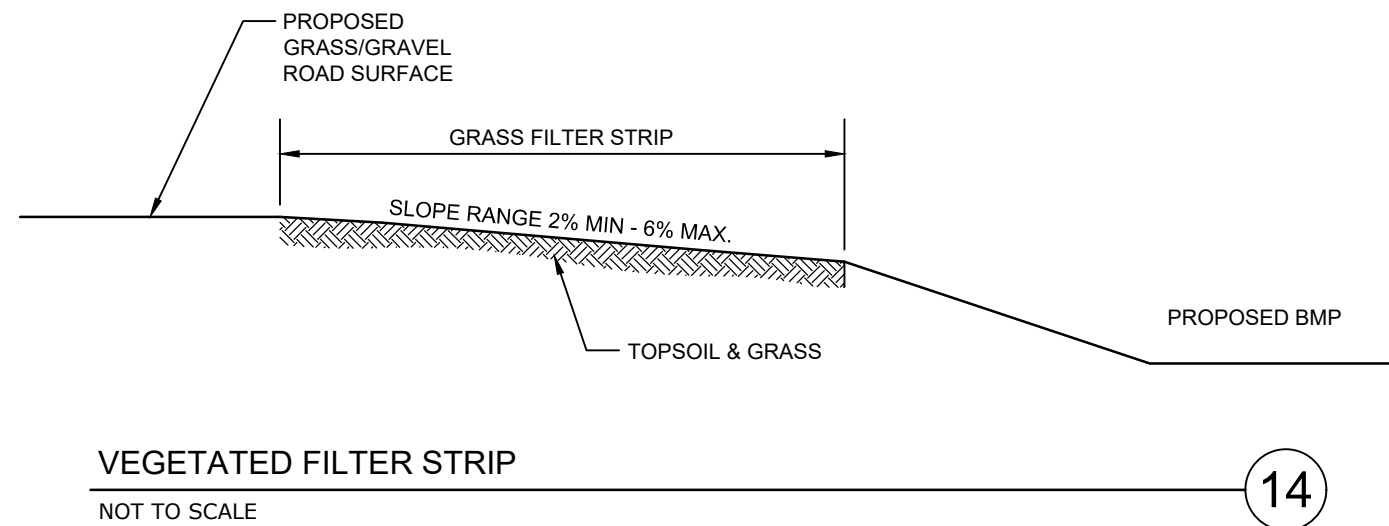

VEGETATED FILTER STRIP

NOT TO SCALE

14

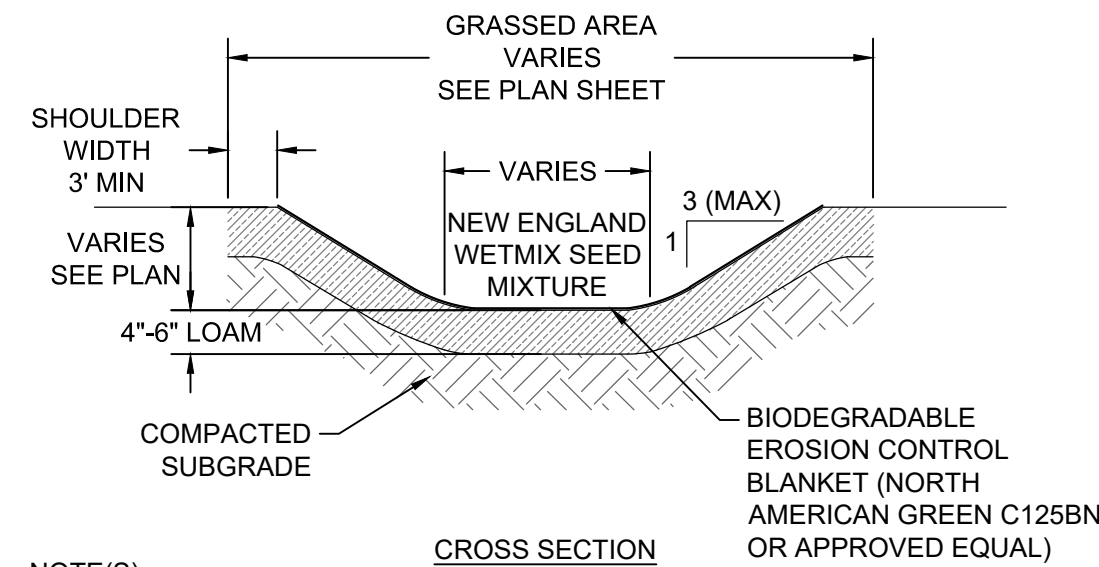


NOTE(S):

1. THE LONGITUDINAL SLOPE OF THE CHANNEL BOTTOM SHOULD BE AS FLAT AS POSSIBLE AND NO GREATER THAN 10%.
2. CHANNEL PORTIONS WITH A LONGITUDINAL SLOPE GREATER THAN 5% TO BE LINED WITH EROSION CONTROL BLANKETS OR EQUIVALENT EROSION CONTROL MEASURE AS APPROVED BY THE ENGINEER.

GRASSED CONVEYANCE CHANNEL

NOT TO SCALE


15

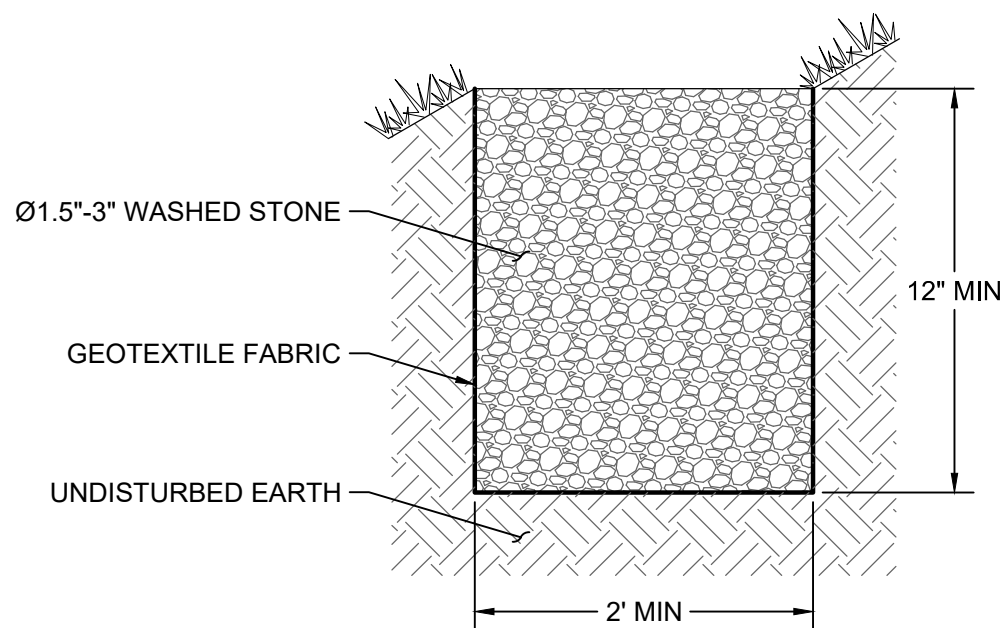

ENERGY DISSIPATOR TRENCH

NOT TO SCALE

16

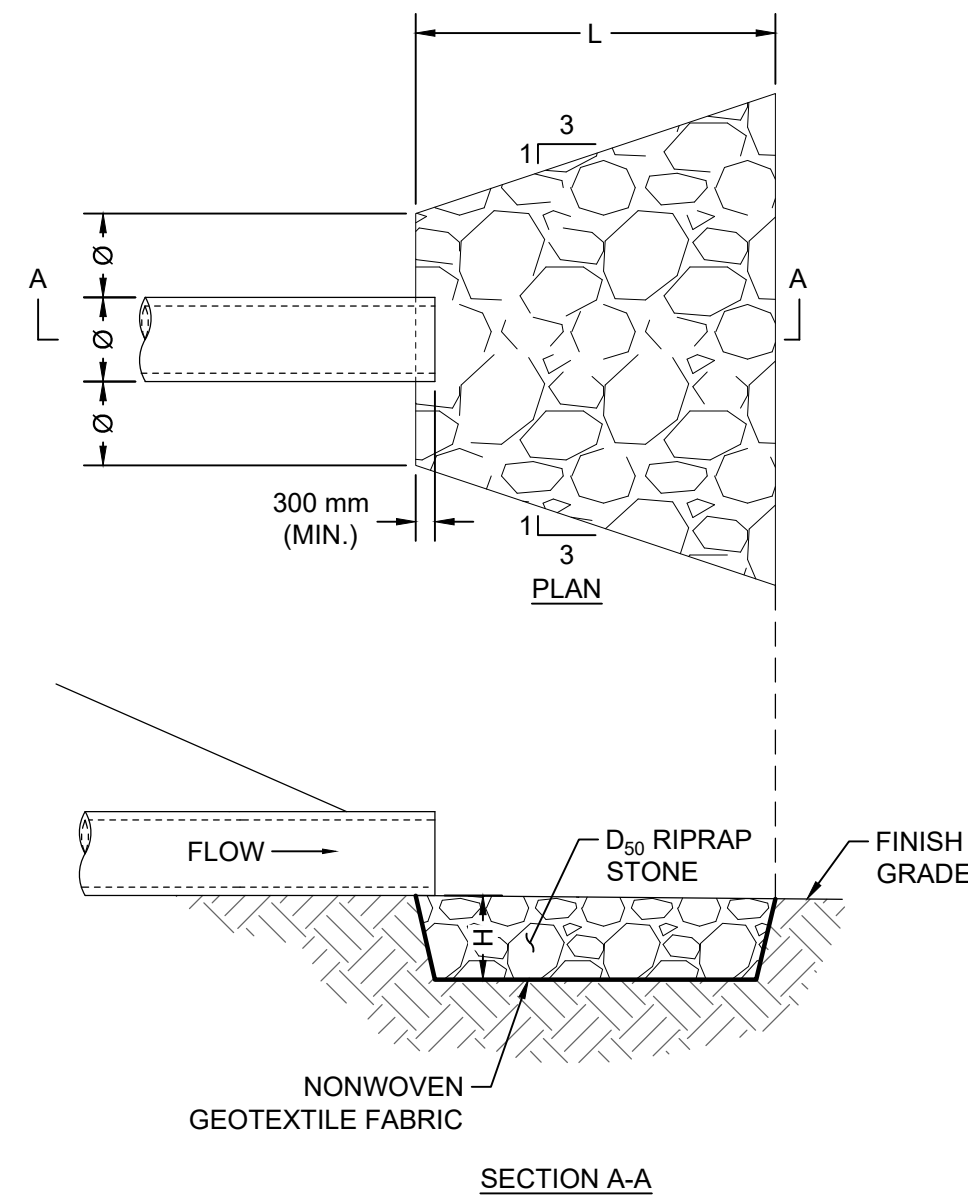


SECTION A-A

RIPRAP APRON DIMENSIONS				
PIPE Ø	CLASS	D ₅₀ (IN)	LENGTH L (FT)	HEIGHT H (IN)
12"	1	5	4	18
15"	1	5	5	18

RIPRAP APRON (PIPE)

NOT TO SCALE

17

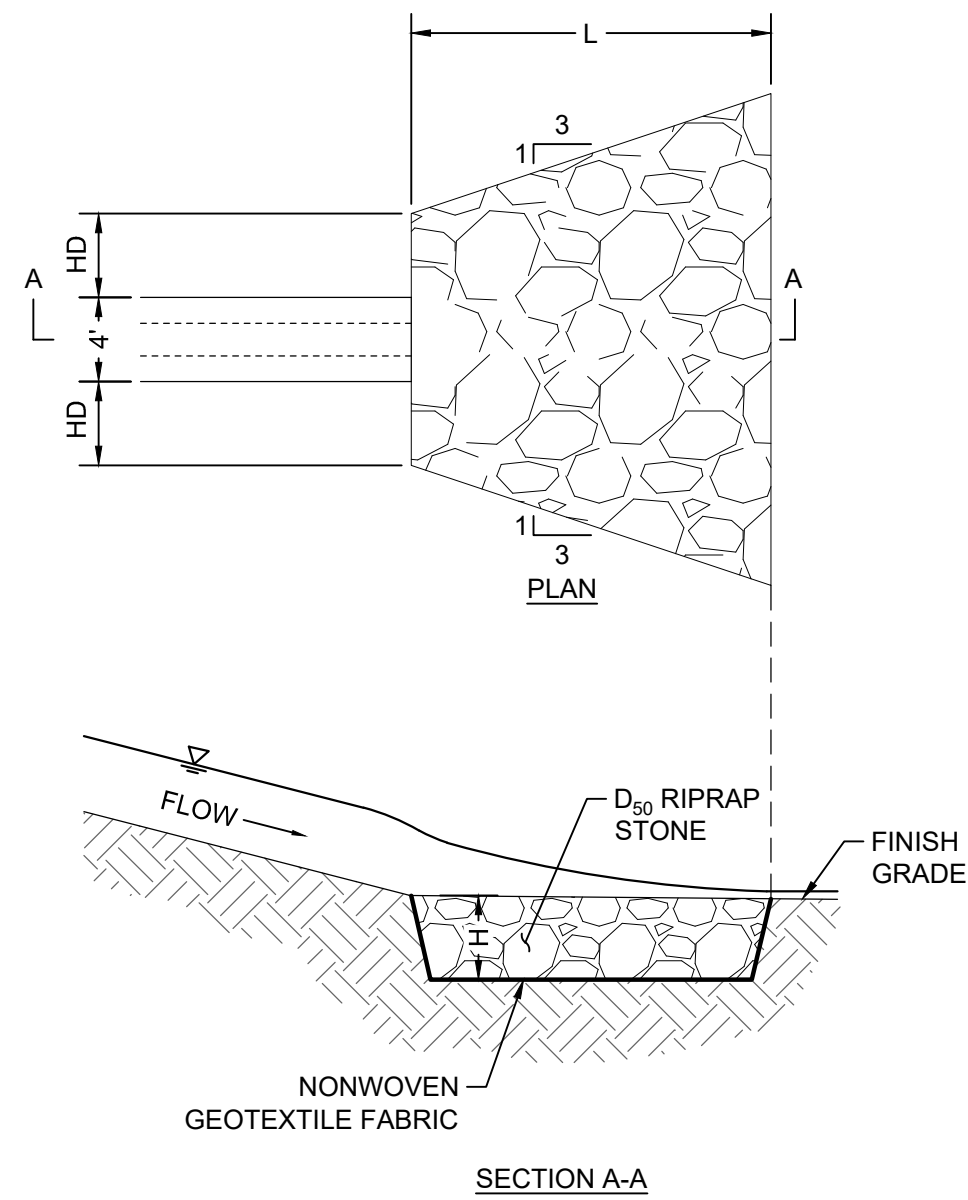


SECTION A-A

RIPRAP APRON DIMENSIONS				
HYDRAULIC DIAMETER (HD)	CLASS	D ₅₀ (IN)	LENGTH L (FT)	HEIGHT H (IN)
1.5'	4	14	9	31

RIPRAP APRON (CHANNEL)

NOT TO SCALE

18

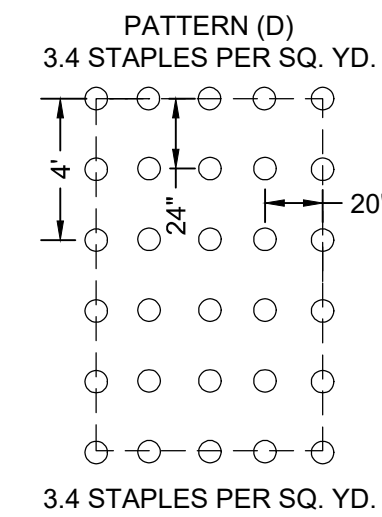

STAPLE PATTERN GUIDE

6.67' WIDE ROLLS

NOTE(S):

1. THIS DETAIL REFERENCES PRODUCTS BY NORTH AMERICAN GREEN. EQUIVALENT PRODUCTS MAY BE USED AS APPROVED BY THE ENGINEER. EROSION CONTROL BLANKETS TO BE INSTALLED IN ACCORDANCE WITH MANUFACTURER'S SPECIFICATIONS AND INSTRUCTIONS.
2. EROSION CONTROL MATTING TO BE NORTH AMERICAN GREEN C125BN OR APPROVED EQUAL. INSTALL USING STAPLE PATTERN D.
3. PREPARE SOIL BEFORE INSTALLING ROLLED EROSION CONTROL PRODUCTS (RECPs), INCLUDING ANY NECESSARY APPLICATION OF LIME, FERTILIZER, AND SEED (SEE DRAWING G-001).
4. BEGIN AT THE TOP OF THE SLOPE BY ANCHORING THE RECPs IN A 6" DEEP X 6" WIDE TRENCH WITH APPROXIMATELY 12" OF RECPs EXTENDED BEYOND THE UP-SLOPE PORTION OF THE TRENCH. ANCHOR THE RECPs WITH A ROW OF STAPLES/STAKES APPROXIMATELY 12" APART IN THE BOTTOM OF THE TRENCH. BACKFILL AND COMPACT THE TRENCH AFTER STAPLING. APPLY SEED TO COMPACTED SOIL AND FOLD REMAINING 12" PORTION OF RECPs BACK OVER SEED AND COMPACTED SOIL. SECURE RECPs OVER COMPACTED SOIL WITH A ROW OF STAPLES/STAKES SPACED APPROXIMATELY 12" APART ACROSS THE WIDTH OF THE RECPs.
5. ROLL THE RECPs DOWN THE SLOPE. RECPs WILL UNROLL WITH APPROPRIATE SIDE AGAINST THE SOIL SURFACE. ALL RECPs MUST BE SECURELY FASTENED TO SOIL SURFACE BY PLACING STAPLES/STAKES IN APPROPRIATE LOCATIONS AS SHOWN IN THE STAPLE PATTERN GUIDE. WHEN USING THE DOT SYSTEM, STAPLES/STAKES SHOULD BE PLACED THROUGH EACH OF THE COLORED DOTS CORRESPONDING TO THE APPROPRIATE STAPLE PATTERN.
6. THE EDGES OF PARALLEL RECPs MUST BE STAPLED WITH AN APPROXIMATE 3" OVERLAP.
7. CONSECUTIVE RECPs SPICED DOWN THE SLOPE MUST BE PLACED END OVER END (SHINGLE STYLE) WITH AN APPROXIMATE 3" OVERLAP. STAPLE THROUGH OVERLAPPED AREA, APPROXIMATELY 12" APART ACROSS ENTIRE RECPs WIDTH.
8. STAPLES LONGER THAN 6 INCHES SHALL NOT BE USED WITHIN THE LIMIT OF WASTE TO AVOID PENETRATION INTO THE LANDFILL CAP.

EROSION CONTROL BLANKET INSTALLATION

NOT TO SCALE

19

ISSUED FOR PERMITTING/NOT FOR CONSTRUCTION

REVISION	DATE	ISSUE / REVISION DESCRIPTION	MRB	OAC	APPROVED
6	07/07/2026	REVISED PER STORMWATER DESIGN UPDATES	MRB	OAC	
5	06/15/2026	REVISED PER GEOTECHNICAL FINDINGS	MRB	OAC	
4	02/18/2026	RESPONSE TO COMMENTS	MRB	OAC	
3	02/03/2026	RESPONSE TO COMMENTS	MRB	OAC	
2	01/09/2026	RESPONSE TO COMMENTS	MRB	OAC	
1	10/21/2025	REVISED PER TOWN OF WORTHINGTON PLANNING BOARD COMMENTS	MRB	OAC	
0	09/23/2025	ISSUED FOR PERMITTING/NOT FOR CONSTRUCTION	MRB	OAC	

PROJECT:	2.0 MW AC GROUND-MOUNT SOLAR PV DEVELOPMENT
CLIENT:	BWC WADES STREAM, LLC
LOCATION:	190 RIDGE ROAD, WORTHINGTON, MA 01098
TITLE:	DETAILS (SHEET 2 OF 3)

DESIGNED BY:	OAC	DRAWN BY:	MRB
CHECKED BY:	APV	SCALE:	AS SHOWN
PROJECT NUMBER:	US-EI-365230437		
DRAWING NUMBER:	C-502		
SHEET NUMBER:	10 OF 11		

