NOTES:

1. ELECTRICAL DESIGN, INCLUDING UTILITY POLES, PERFORMED BY OTHERS. ELECTRICAL EQUIPMENT AND COMPONENTS SHOWN TO ILLUSTRATE LOCATIONS ONLY. REFER TO ELECTRICAL DRAWINGS FOR DETAILED ELECTRICAL SYSTEM.
2. ALL AREAS WITHIN LIMIT OF DISTURBANCE TO BE SEEDED AS SPECIFIED IN THE SEEDING & REVEGETATION PLAN ON SHEET G-001.

LEGEND:

EXISTING:
- 710 MAJOR CONTOUR
- MINOR CONTOUR
- PROPERTY LINE
- INTERNAL PROPERTY LINE
- ABUTTER'S PROPERTY LIN
- RIGHT OF WAY
- 20 PROPERTY LINE SETBACK
- BUILDING
- ASPHALT
- GRAVEL
- STONE WALL
- EDGE OF VEGETATION
- EDGE OF GRASS
- TRAIL
- EDGE OF WETLAND
- WETLAND FLAG
- WATERBODY
- BUFFER
- FEMA FLOOD ZONE "A"
- IWPA
- WATER SUPPLY PROTECTIO
- OHE OVERHEAD WIRE
- CULVERT
- UTILITY POLE
- BOUNDARY EVIDENCE
- CONTROL POINT

PROPOSED:
- LOW LIMIT OF WORK
- 1670 MAJOR CONTOUR
- MINOR CONTOUR
- FIXED KNOT GA (10 / C-501) (13 / C-502)
- DOUBLE SWIN (7, 11 / C-501) E
- SLIDING (9 / C-501) E
- OHE OVERHEAD ELECTRIC
- SB SEDIMENT B (4 / C-501) ER
- EROSION CONTROL (20 / C-503) NKE
- EC ELECTRICAL (2 / C-501) UIT
- ACCESS F (1 / C-501)
- CONCRETE (6 / C-501)
- SOLAR PV (8 / C-501) Y
- UTILITY POLE
- CULVE (3 / C-501)
- INFILTRATIO (14, 15 / C-502) NCH
- PERVIOUS (14, 15 / C-502)
- VEGETATED FIL (14 / C-502) STRIP
- CONVEYANCE C (16 / C-502) EL
- RIPRAP A (18, 19 / C-503)
- LANDSCAPE SC (21, 22 / C-503) ING

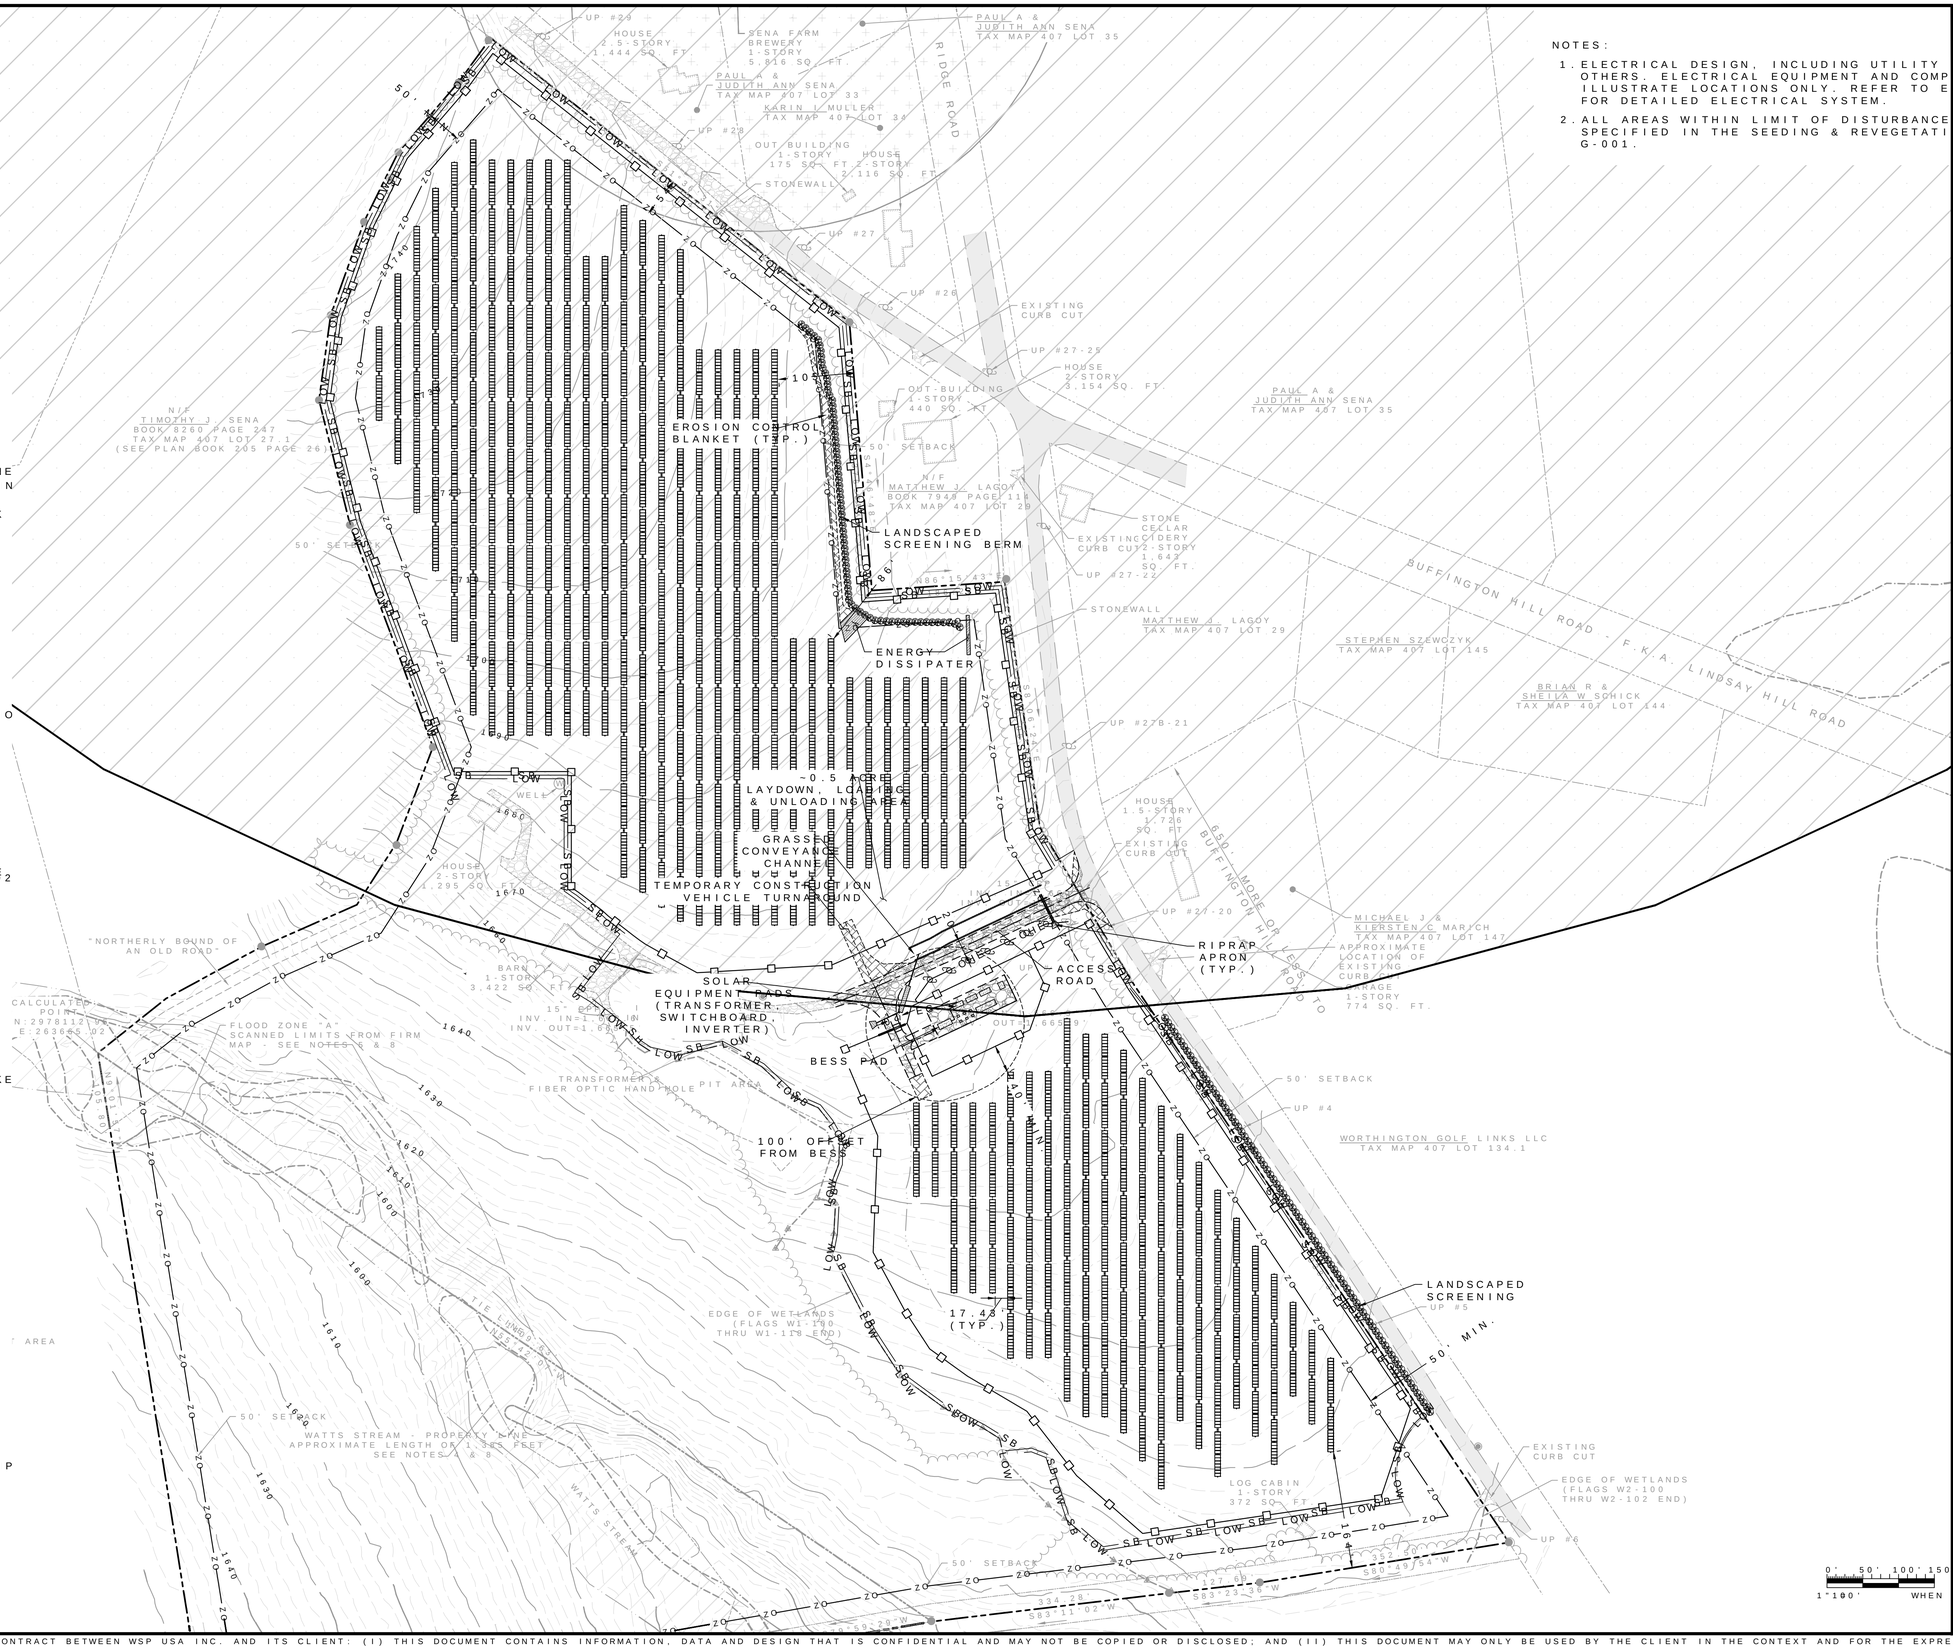

REVISION	DATE	ISSUE / REVISION DESCRIPTION	ISSUED	APPROVED
5	06/15/2026	REVISED PER GEOTECHNICAL FINDINGS	MRB	OAC
4	02/18/2026	RESPONSE TO COMMENTS	MRB	OAC
3	02/03/2026	RESPONSE TO COMMENTS	MRB	OAC
2	01/05/2026	RESPONSE TO COMMENTS	MRB	OAC
1	10/21/2025	REVISED PER TOWN OF WORTHINGTON PLANNING BOARD COMMENTS	MRB	OAC
0	09/23/2025	ISSUED FOR PERMITTING/NOT FOR CONSTRUCTION	MRB	OAC

SEAL:
COMMONWEALTH OF MASSACHUSETTS
OLIVIA CROSBY CIVIL No. 54915
PROFESSIONAL ENGINEER
06/15/2026

DESIGNED BY: OAC	DRAWN BY: MRB
CHECKED BY: APV	SCALE: AS SHOWN
PROJECT NUMBER:	US-EI-36522-00438
DRAWING NUMBER:	
PLOTTED 24" X 36" SHEET NUMBER:	

O:\BlueWaterUS-EI-36522-00437 - Ridge Rd Worthington\04 Permitting\Sheets\3-5 - Ridge Rd - C-101-3.dwg - C-103 - Jun 15, 2026 4:27pm - wds_morgan.mcdonald

UNLESS OTHERWISE AGREED IN A WRITTEN CONTRACT BETWEEN WSP USA INC. AND ITS CLIENT: (I) THIS DOCUMENT CONTAINS INFORMATION, DATA AND DESIGN THAT IS CONFIDENTIAL AND MAY NOT BE COPIED OR DISCLOSED; AND (II) THIS DOCUMENT MAY ONLY BE USED BY THE CLIENT IN THE CONTEXT AND FOR THE EXPRESS PURPOSE FOR WHICH IT HAS